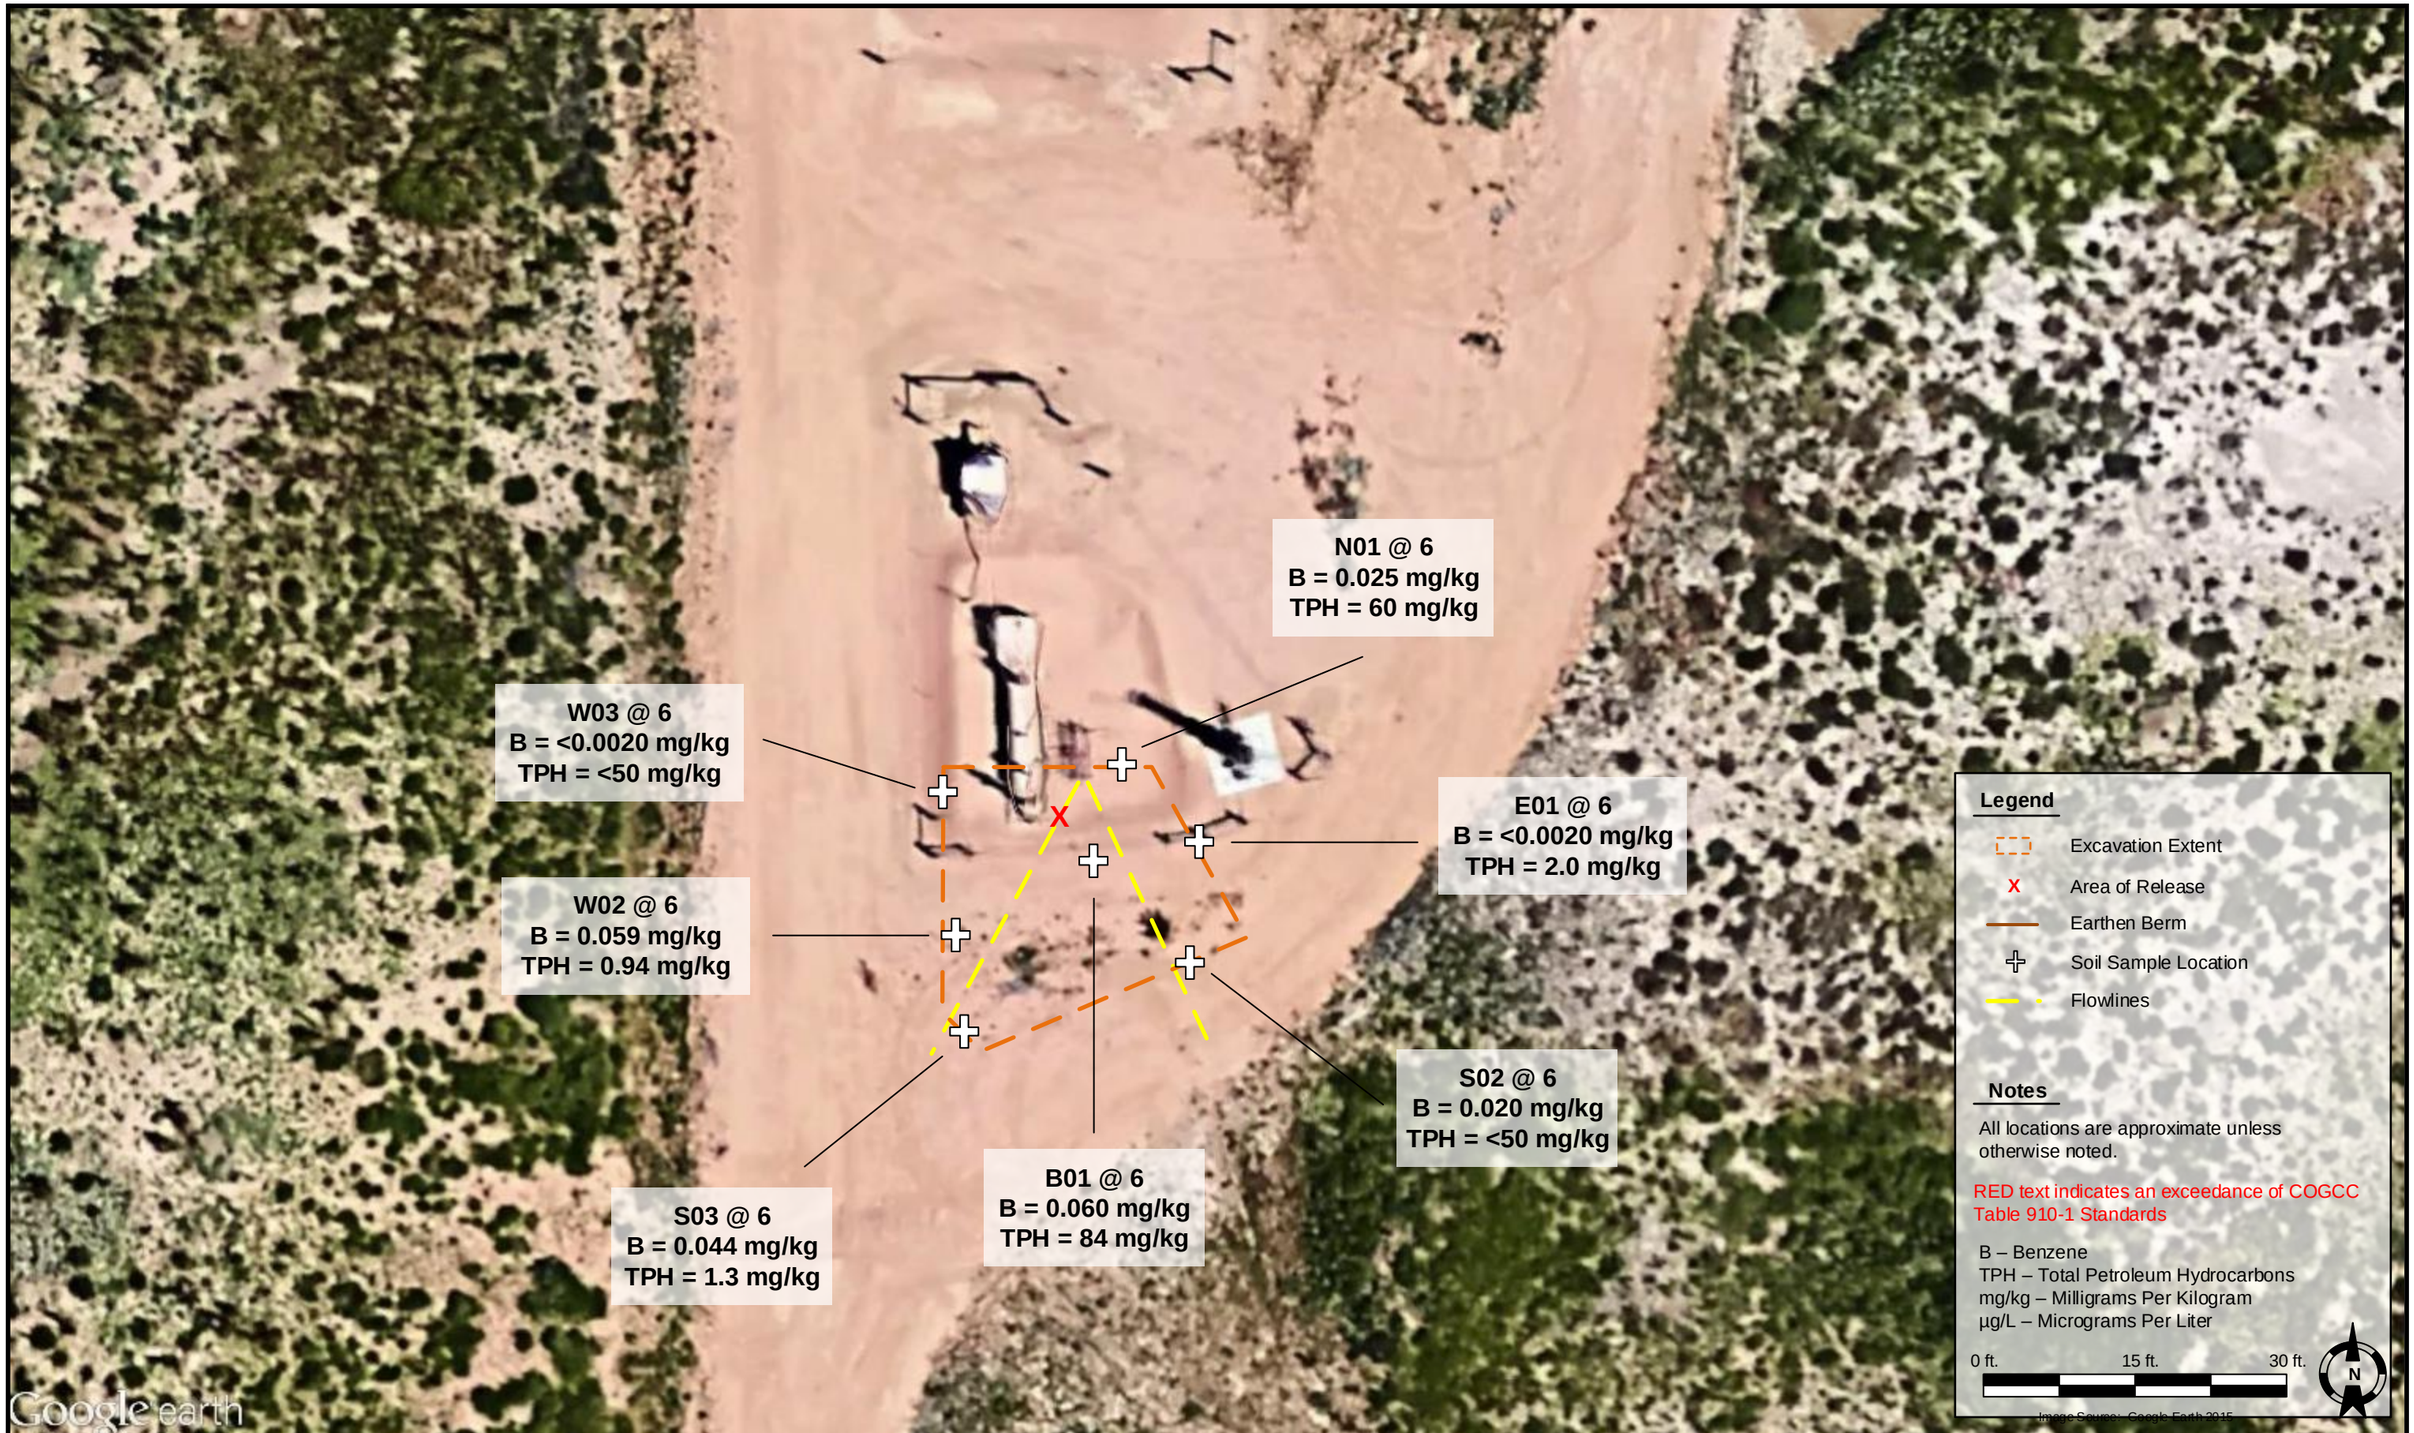

DATE: January 25, 2016 DESIGNED BY: R. Bruner DRAWN BY: R. Bruner	TASMAN GEOSCIENCES	**Extraction Oil & Gas LLC** **FCR 61S69W1NESE** NESE, Section 1, Township 1 South, Range 69 West Weld County, Colorado	Final Excavation Extent and Sample Location Map	FIGURE 2