T5N, R90W, 6th P.M.

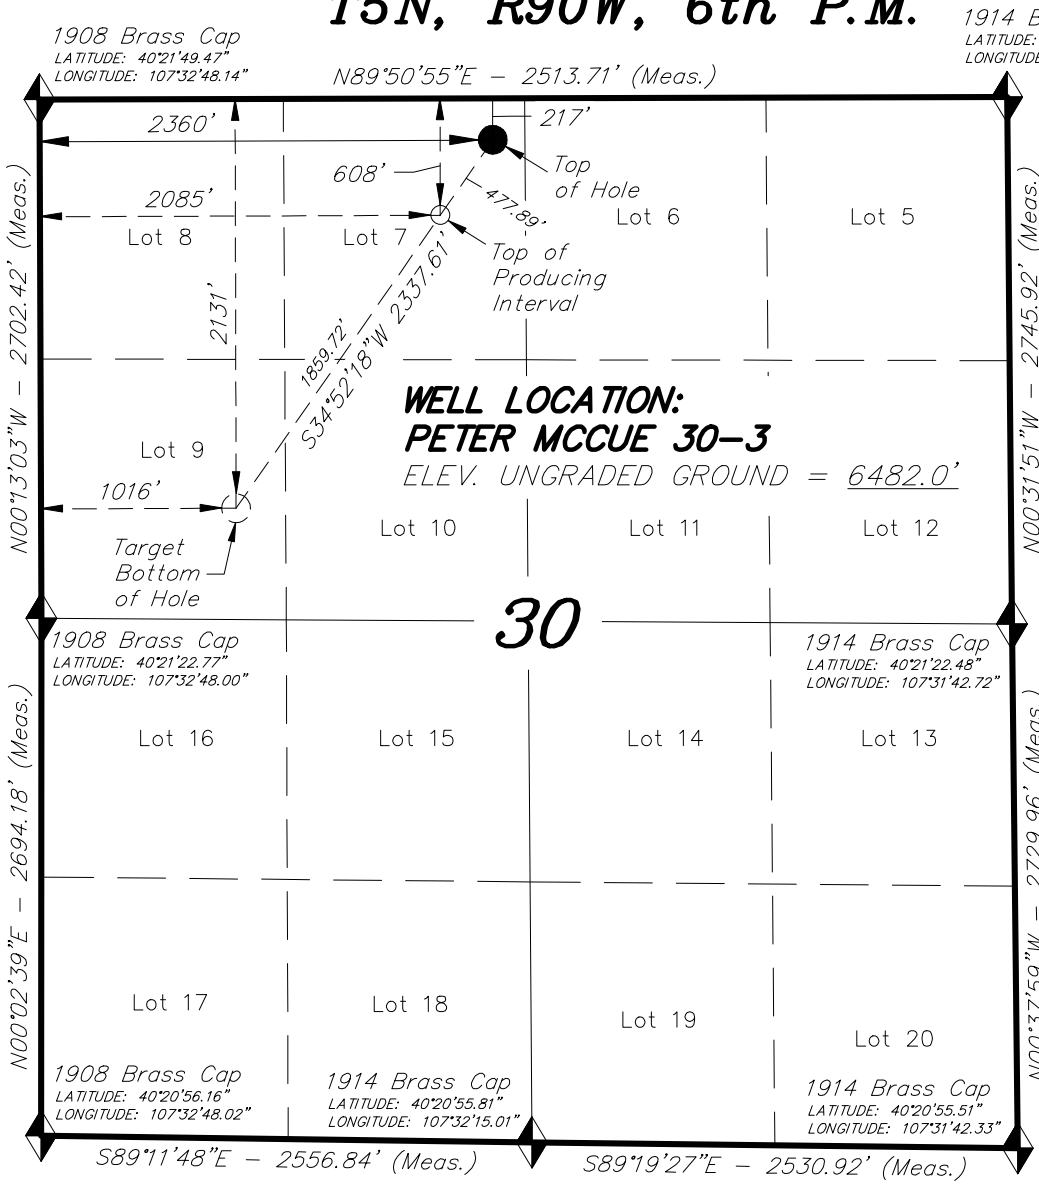

= SECTION CORNERS LOCATED

BASIS OF ELEV; Elevations are based on an N.G.S. OPUS Correction. LOCATION: LAT. 40°20'35.28" LONG. 107°31'32.83" (Tristate Aluminum Cap) Elev. 6627'

NAD 83 (SURFACE LOCATION)
LATITUDE = 40°21'47.39" (40.363164°)
LONGITUDE = 107°32'17.65" (107.538236°)
NAD 83 (TOP OF PROD. INTERVAL)
LATITUDE = 40°21'43.52" (40.362088°)
LONGITUDE = 107°32'21.18" (107.539216°)
NAD 83 (TARGET BOTTOM HOLE LOCATION)
LATITUDE = 40°21'28.44" (40.357901°)
LONGITUDE = 107°32'34.90" (107.543029°)

GRMR Oil & Gas, LLC

WELL LOCATION, PETER MCCUE 30-3, LOCATED AS SHOWN IN LOT 7 (NE 1/4 NW 1/4) OF SECTION 30, T5N, R90W, 6th P.M. MOFFAT COUNTY, COLORADO.

TARGET BOTTOM HOLE, PETER MCCUE 30-3, LOCATED AS SHOWN IN LOT 9 (SW 1/4 NW 1/4) OF SECTION 30, T5N, R90W, 6th P.M. MOFFAT COUNTY, COLORADO.

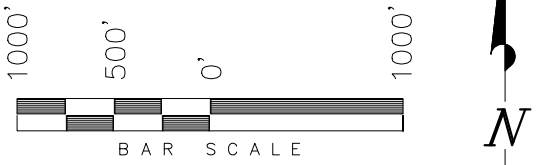

NOTES:

1. Well footages are measured at right angles to the Section Lines.
2. Bearings are based on Global Positioning Satellite Observations.
3. G.P.S. Operator: K.G. Stewart., (PDOP) = 1.6

THIS IS TO CERTIFY THAT THE ABOVE PLAT WAS PREPARED FROM FIELD NOTES OF ACTUAL SURVEYS MADE BY ME OR UNDER MY SUPERVISION, THE LOCATION HAS BEEN STAKED ON THE GROUND AS SHOWN ON THE PLAT, AND THAT THE SAME ARE TRUE AND CORRECT TO THE BEST OF MY KNOWLEDGE AND BELIEF.

COLORADO REGISTERED KENT W. STEWART 05-25-16 # 30125 PROFESSIONAL LAND SURVEYOR

REGISTERED LAND SURVEYOR
REGISTRATION No. 30125
STATE OF COLORADO

TRI STATE LAND SURVEYING & CONSULTING
180 NORTH VERNAL AVE. – VERNAL, UTAH 84078
(435) 781-2501

DATE SURVEYED: 05-10-16	SURVEYED BY: K.G.S.
DATE DRAWN: 04-19-16	DRAWN BY: F.T.M.
REVISED: 05-25-16 F.T.M.	SCALE: 1" = 1000'