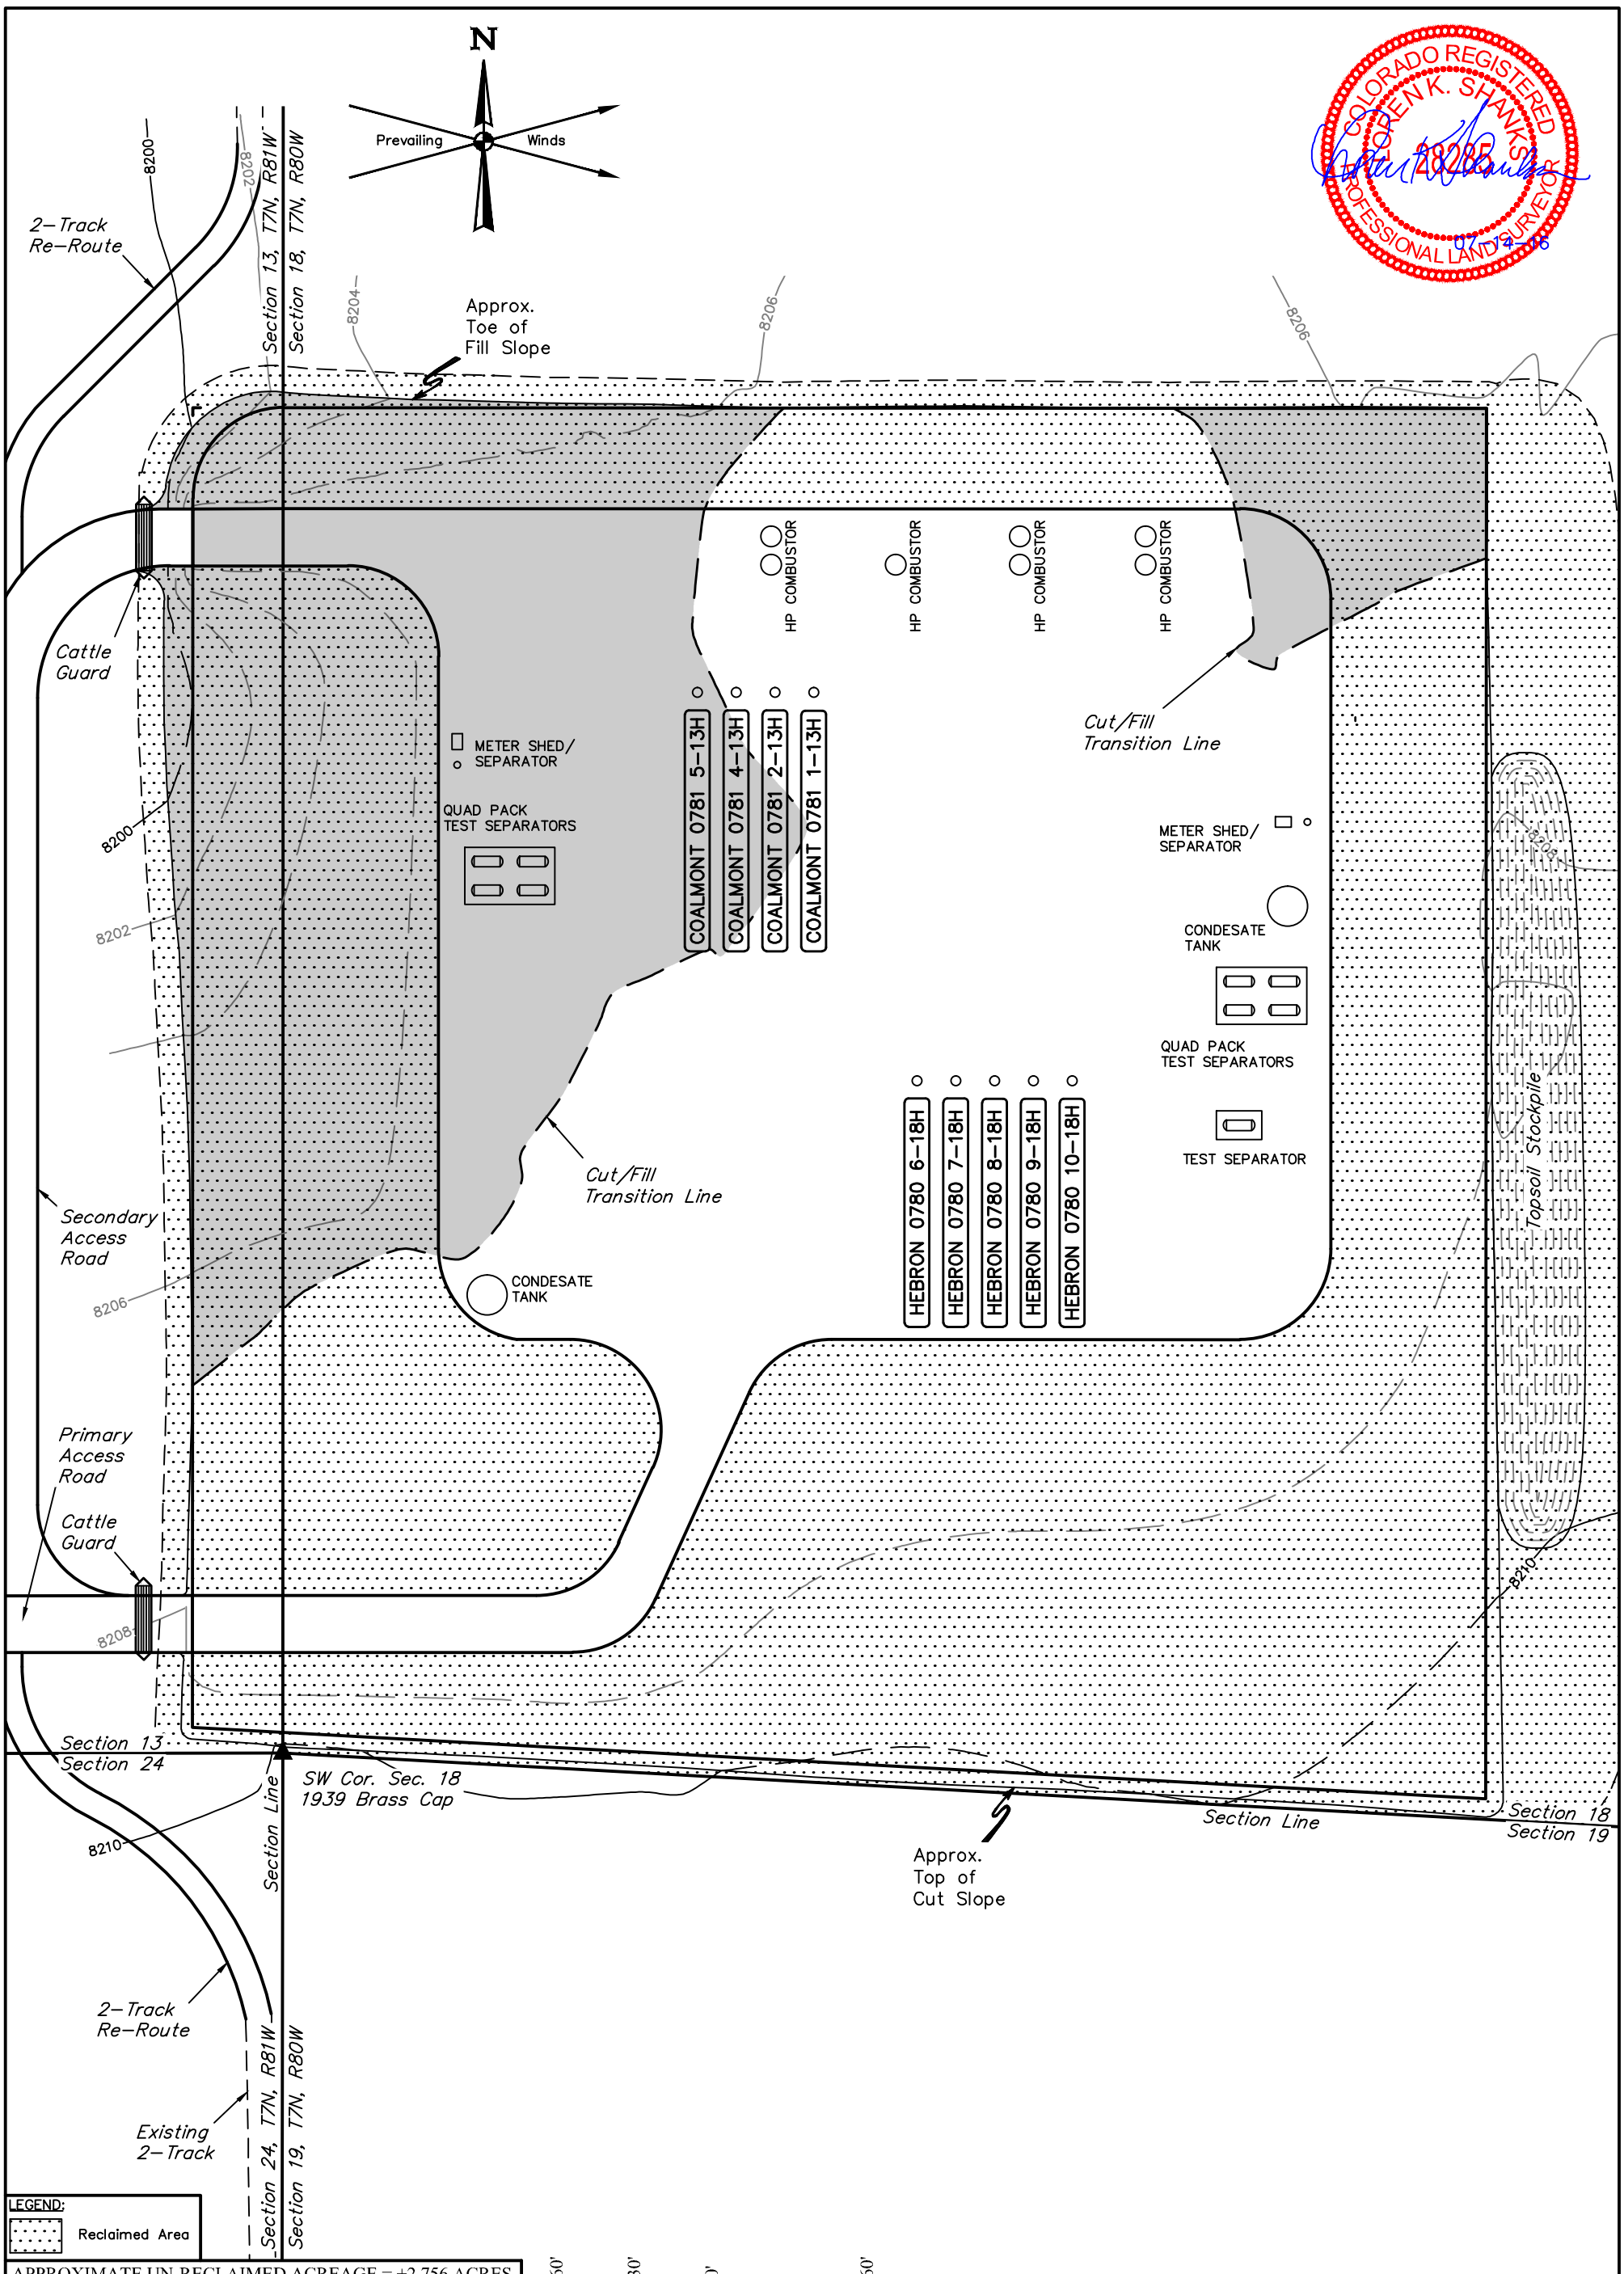

APPROXIMATE UN-RECLAIMED ACREAGE = ±2.756 ACRES
APPROXIMATE RECLAIMED ACREAGE = ±4.362 ACRES
TOTAL ACREAGE = ±7.118 ACRES

REV: 2 07-14-16 M.D. (WELL NAME CHANGE)

NOTES:

- Contours shown at 2' intervals.

SandRidge Exploration & Production, LLC

OPEN RANGE 18 PAD
LOT 4, SECTION 18, T7N, R80W, 6th P.M.
JACKSON COUNTY, COLORADO

SURVEYED BY	DARREN SHANKS, G.W.	06-10-16	SCALE
DRAWN BY	T.B.	06-16-16	1" = 60'
INTERIM RECLAMATION PLAN			FIGURE #4

UINTAH ENGINEERING & LAND SURVEYING

UELS, LLC
Corporate Office * 85 South 200 East
Vernal, UT 84078 * (435) 789-1017