PROPOSED WELLBORE SCHEMATIC

Well Name:	**STATE ANTELOPE 21-11-14XRLNB**
API Number:	
Legal Location:	**NW 1/4, NE 1/4 of Section 11, T5N, R62W, 6th PM**
County:	**Weld County**
Date:	**September 7, 2016**

CEMENT
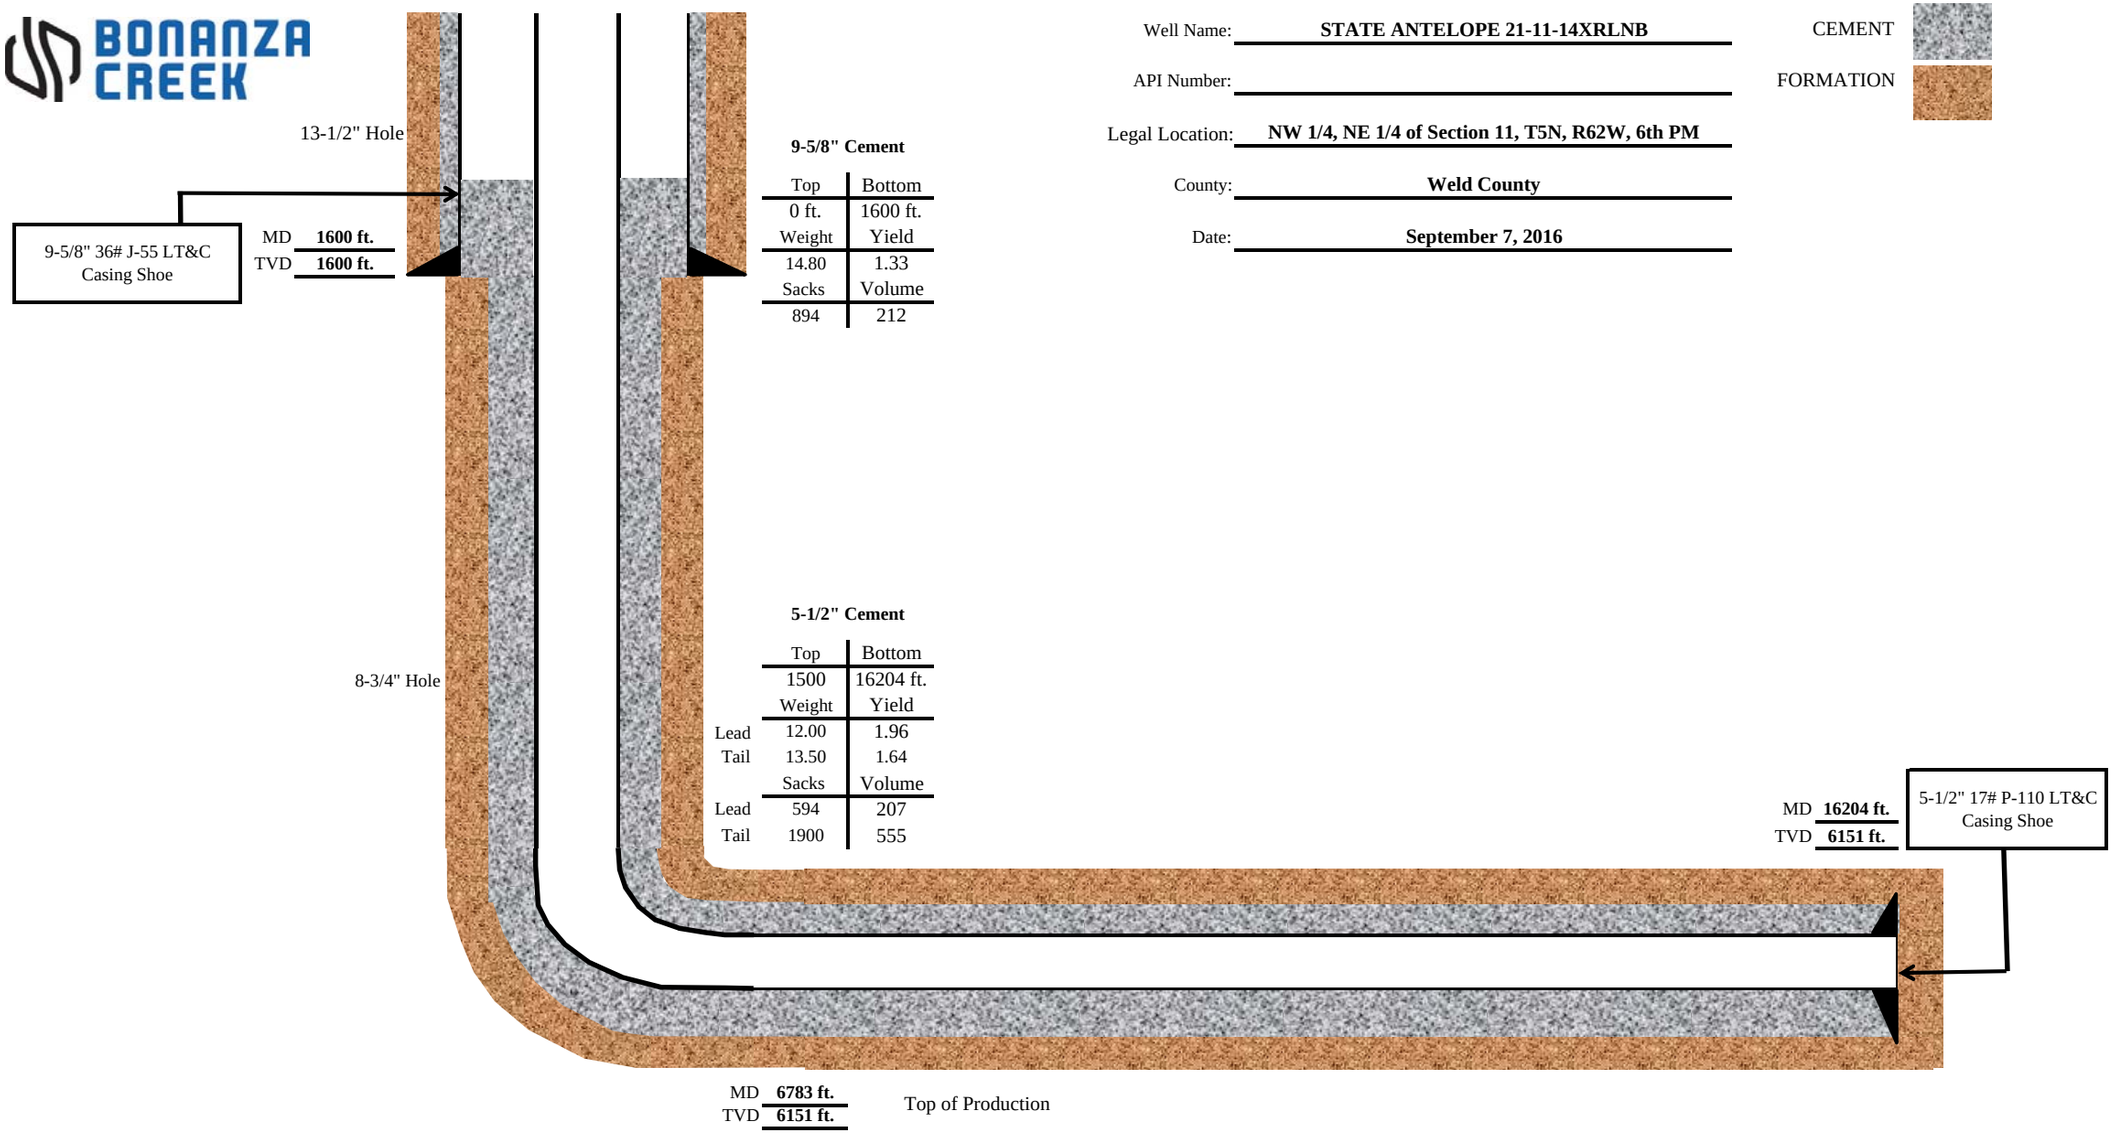
FORMATION