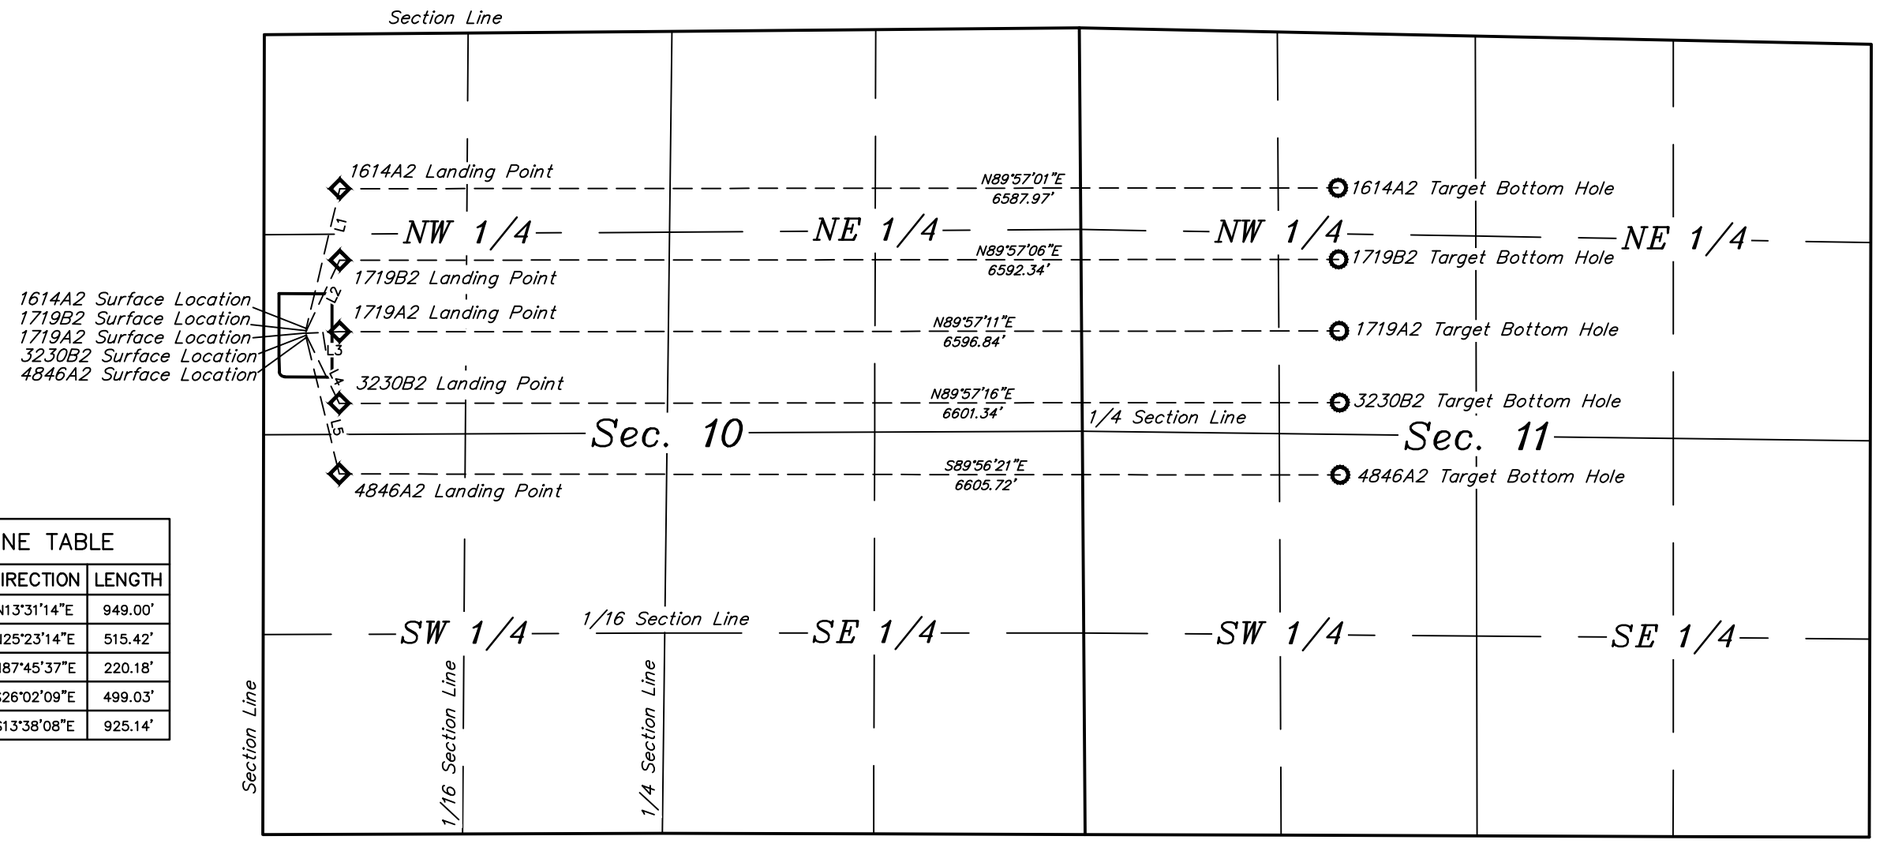

LINE TABLE		
LINE	DIRECTION	LENGTH
L1	N13°31'14"E	949.00'
L2	N25°23'14"E	515.42'
L3	N87°45'37"E	220.18'
L4	S26°02'09"E	499.03'
L5	S13°38'08"E	925.14'

COLORADO REGISTERED
DARREN K. SHANKS
PROFESSIONAL LAND SURVEYOR
11-09-16

LEGEND:

○ = TARGET BOTTOM HOLE.

◇ = LANDING POINT.

REV: 2 11-02-16 K.B. (NAME, SL, LP, & TBH CHANGE)

BILL BARRETT CORPORATION

WILL TRUST 6-62-10_11 CW2 PAD
SW 1/4 NW 1/4, SECTION 10, T6N, R62W, 6th P.M.
WELD COUNTY, COLORADO

SURVEYED BY	DARREN SHANKS	10-28-16	SCALE
DRAWN BY	L.C.S.	03-16-16	1" = 1000'
MULTI-WELL PLAN			FIGURE #5

UINTAH ENGINEERING & LAND SURVEYING

UELS, LLC
Corporate Office * 85 South 200 East
Vernal, UT 84078 * (435) 789-1017