Dos Rios 11-34

P&A Procedure

Engineer: Ben Zapp, PE (303.241.1273)

28 February 2017

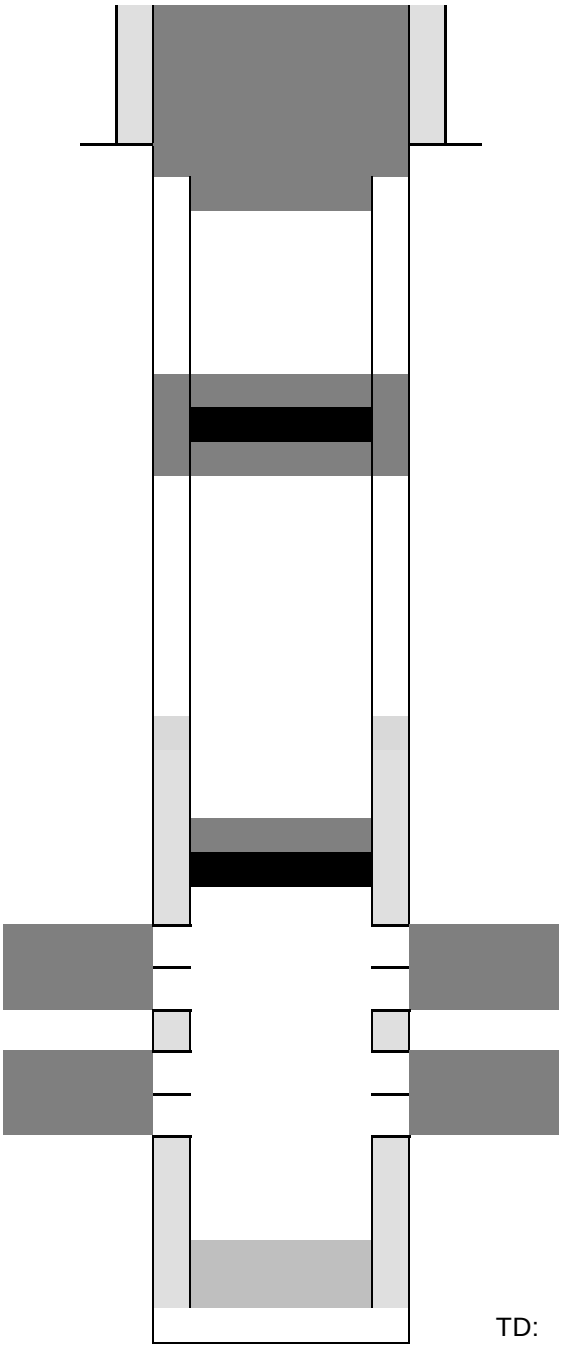

Cut surface casing off 6'-8' below surface.

TOC @ Surface
Pump 90sx @ 288' (15.8 G Neat)

TOC @ 288'
Cut Casing @ 538'
Pump 160sx @ 588' (15.8 Enhanced PlugCem)

Perf @ 2500'
CICR @ 2400'
Pump 200sx (15.8 Enhanced PlugCem)

Existing TOC 4640'

Set CIBP @ 6836' w/ 2sx cement on top

Niobrara Perforations: 6886' – 7007' KB

Codell Perforations: 7177' – 7187' KB

TD: 7330' KB