T4N, R66W, 6th P.M.

LEGEND:

- = 90° SYMBOL
- = PROPOSED WELLHEAD.
- = TARGET BOTTOM HOLE.
- = ENTRY POINT
- = SECTION CORNERS LOCATED. (NAD 83)

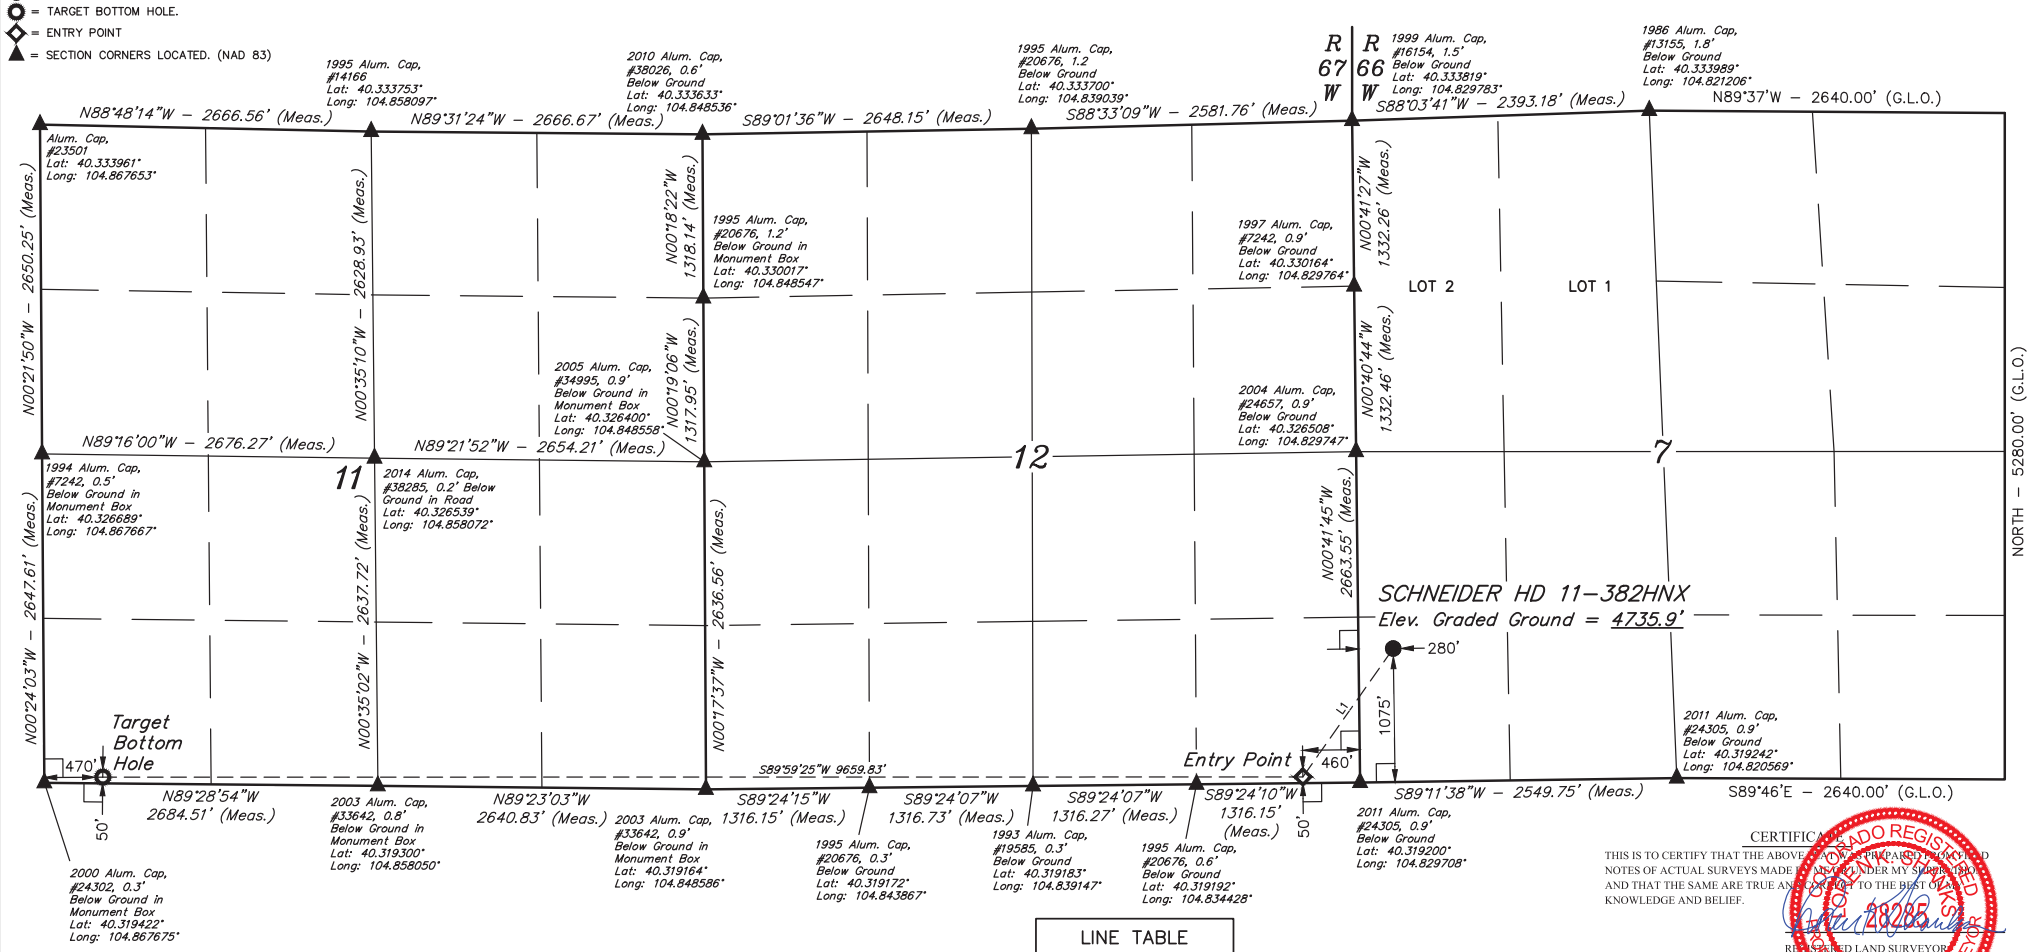

LINE TABLE		
LINE	DIRECTION	LENGTH
L1	S35°07'54"W	1264.16'

BASIS OF BEARINGS

BASIS OF BEARINGS IS A G.P.S. OBSERVATION

BASIS OF ELEVATION

USGS COOPERATIVE BASE NETWORK CONTROL STATION, DESIGNATION "VERMILYEA". NGS DATA SHEET LISTS THE NAVD 88 ELEVATION AS BEING 5026 FEET.

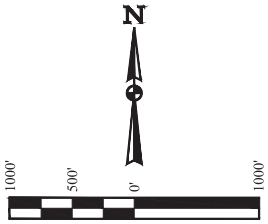

PDOP = 1.3

NAD 83 (SURFACE LOCATION)	NAD 83 (ENTRY POINT)	NAD 83 (TARGET BOTTOM HOLE)
LATITUDE = 40°19'19.75" (40.322153)	LATITUDE = 40°19'09.60" (40.319333)	LATITUDE = 40°19'10.34" (40.319539)
LONGITUDE = 104°49'43.39" (104.828719)	LONGITUDE = 104°49'52.89" (104.831358)	LONGITUDE = 104°51'57.56" (104.865989)
NAD 27 (SURFACE LOCATION)	**NAD 27 (ENTRY POINT)**	**NAD 27 (TARGET BOTTOM HOLE)**
LATITUDE = 40°19'19.82" (40.322172)	LATITUDE = 40°19'09.66" (40.319350)	LATITUDE = 40°19'10.40" (40.319556)
LONGITUDE = 104°49'41.50" (104.828194)	LONGITUDE = 104°49'50.99" (104.830831)	LONGITUDE = 104°51'55.66" (104.865461)

UELS, LLC
Corporate Office * 85 South 200 East
Vernal, UT 84078 * (435) 789-1017

CERTIFICATE

THIS IS TO CERTIFY THAT THE ABOVE PLAT WAS PREPARED FROM FIELD NOTES OF ACTUAL SURVEYS MADE BY ME OR UNDER MY SUPERVISION AND THAT THE SAME ARE TRUE AND CORRECT TO THE BEST OF MY KNOWLEDGE AND BELIEF.

COLORADO REGISTERED PROFESSIONAL LAND SURVEYOR

REGISTERED LAND SURVEYOR
REGISTRATION NO. 28285
STATE OF COLORADO

12-16-16

REV: 1 12-16-16 C.C. (BHL & NAME CHANGE)

GREAT WESTERN OPERATING COMPANY

SCHNEIDER HD 11-382HNX
SW 1/4 SW 1/4, SECTION 7, T4N, R66W, 6th P.M.
WELD COUNTY, COLORADO

SURVEYED BY	CHAD MEIERS, D.N.	11-10-16	SCALE
DRAWN BY	K.B.	11-16-16	1" = 1000'

WELL LOCATION PLAT