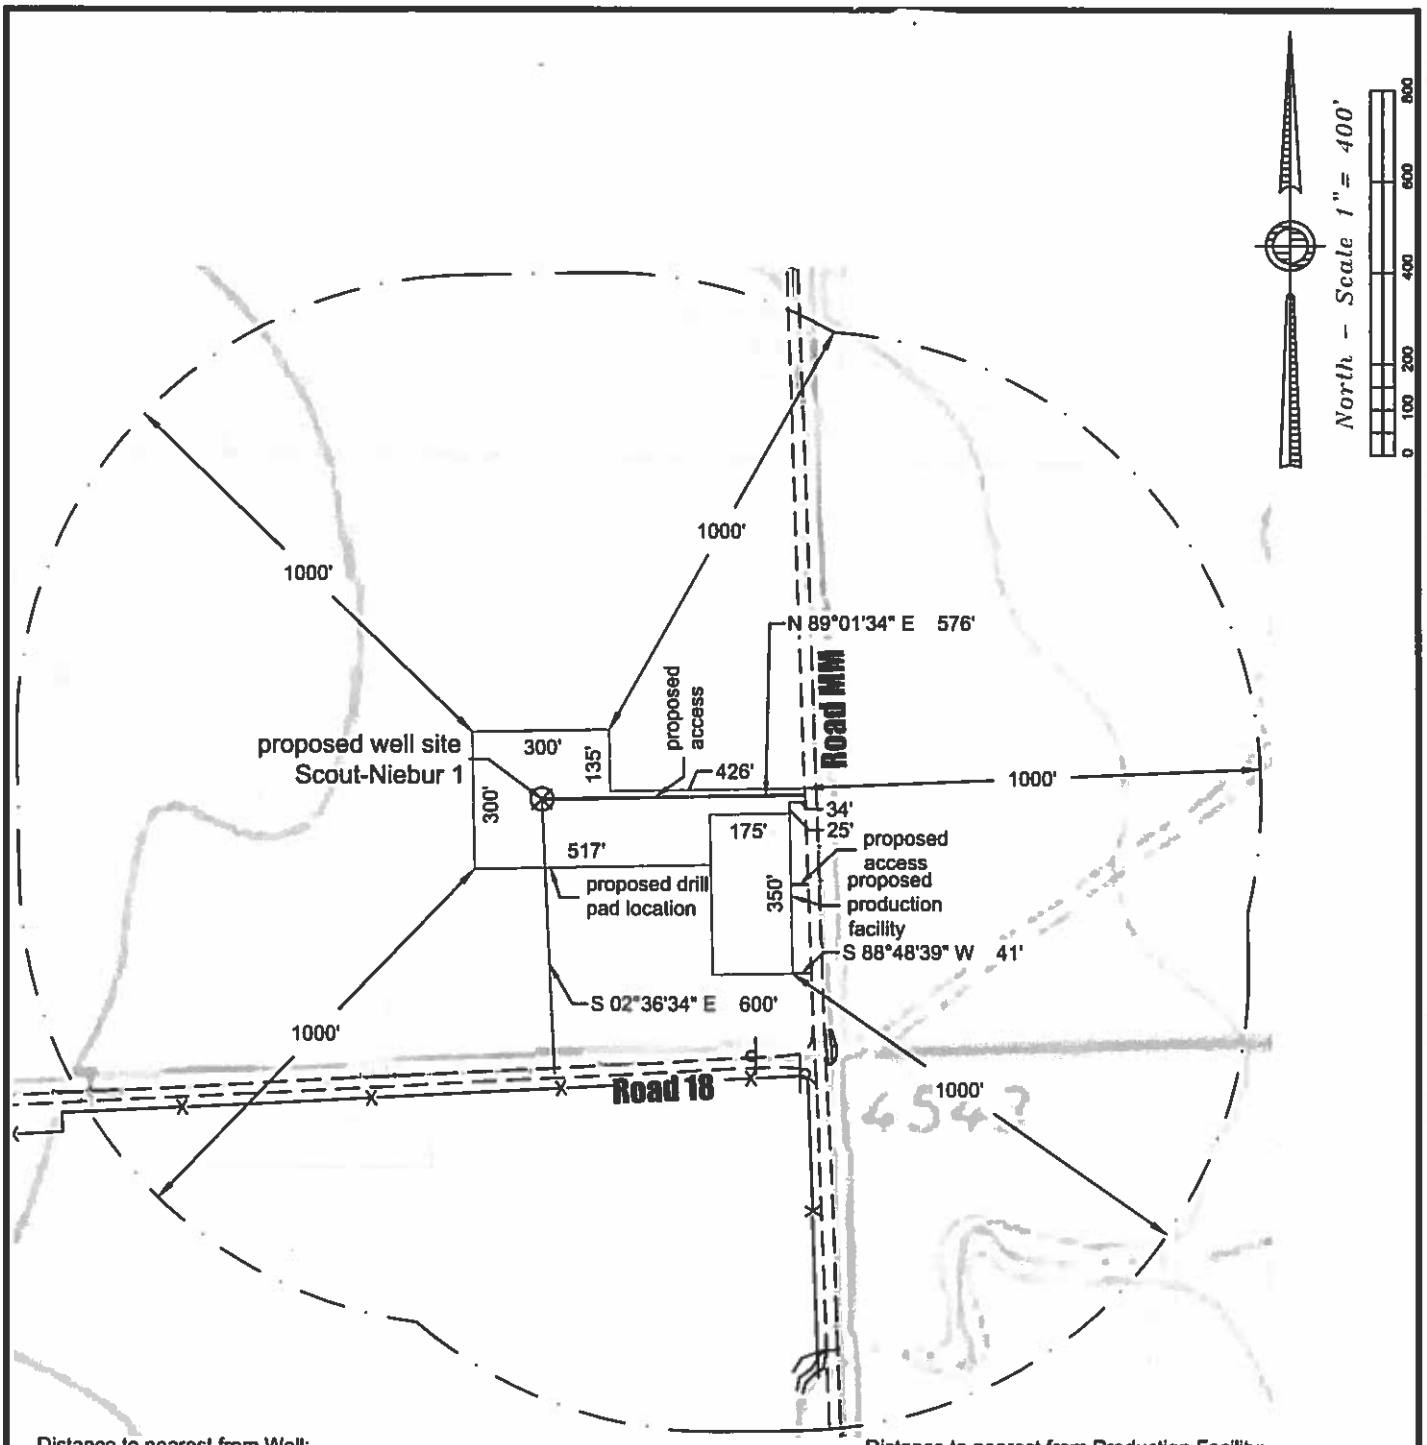

Distance to nearest from Well:

Building:	1729'
Building Unit:	1910'
High Occupancy Building Unit:	5280'
Designated Outside Activity Area:	5280'
Public Road:	576'
Aboveground Utility:	1954'
Railroad:	5280'
Property Line:	600'

Distance to nearest from Production Facility:

Building:	2062'
Building Unit:	2212'
High Occupancy Building Unit:	5280'
Designated Outside Activity Area:	5280'
Public Road:	35'
Aboveground Utility:	2254'
Railroad:	5280'
Property Line:	58'

F:\Project\2013\13062\dwg\13062d002 Imp 1K.dwg August 28, 2017 - 9:17am

Well Name: **Scout-Niebur 1**	Field Date 8.24.2017	Prepared for: St. Croix Operating Inc. Project#: 13062.002
Section 35-T2S-R51W-6th PM, SE-SE	Party Chief CH	PLS Group 6843 North Franklin Avenue Loveland, Colorado 80538 970.669.2100 office - 970.669.3652 fax
Washington County, Colorado	Proj. Manager ZNB	
	Drawing Date 8.25.2017	