PROPOSED WELLBORE SCHEMATIC

Well Name:	**MUSTANG X44-22-21XRLNB**
API Number:	**05-123-44704-00**
Legal Location:	**SE 1/4, SE 1/4 of Section 22, T4N, R63W, 6th PM**
County:	**Weld County**
Date:	**September 18, 2017**

CEMENT

FORMATION

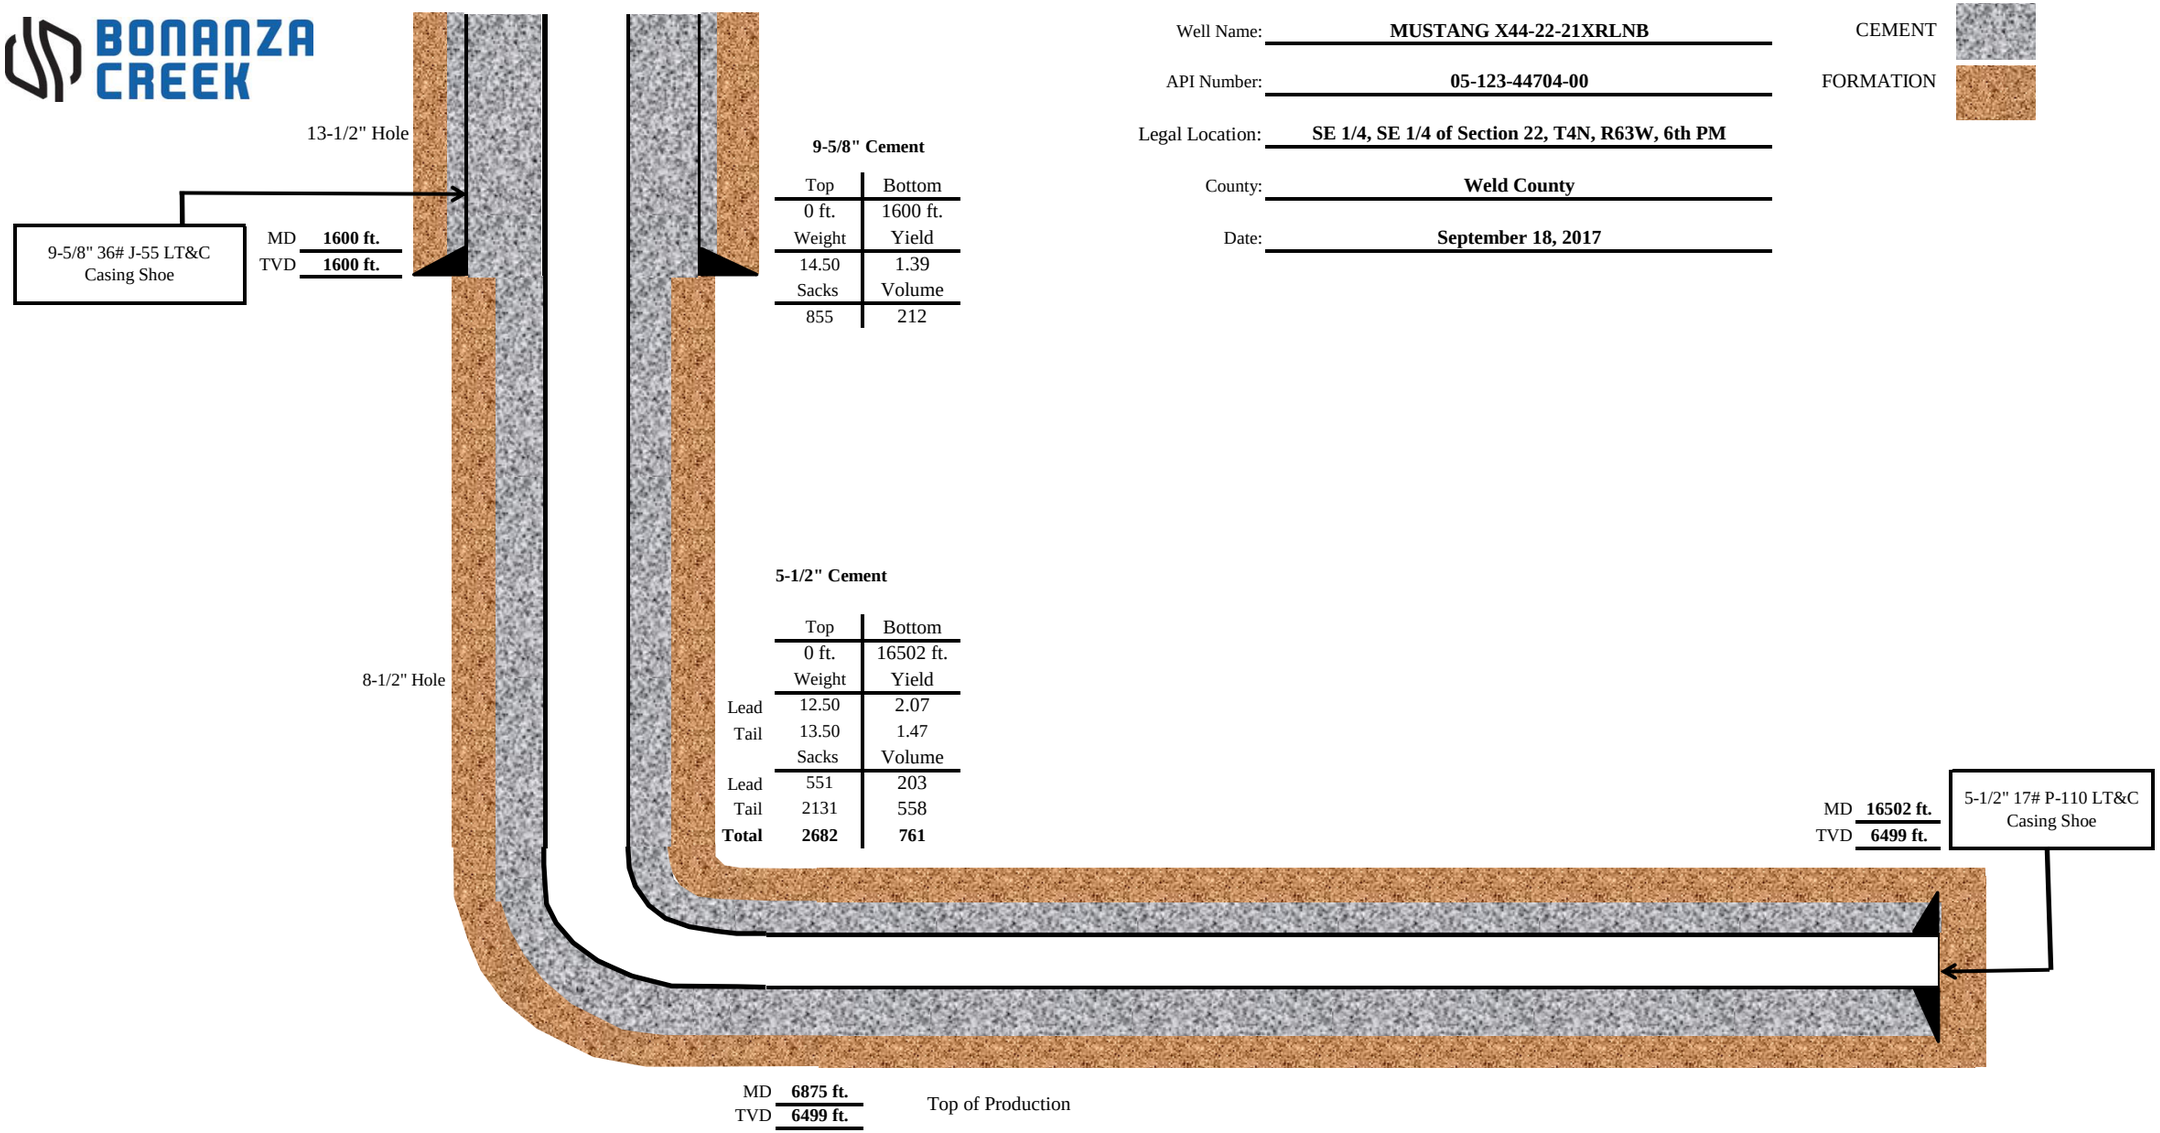

9-5/8" Cement

Top	Bottom
0 ft.	1600 ft.
Weight	Yield
14.50	1.39
Sacks	Volume
855	212

5-1/2" Cement

	Top	Bottom
	0 ft.	16502 ft.
	Weight	Yield
Lead	12.50	2.07
Tail	13.50	1.47
	Sacks	Volume
Lead	551	203
Tail	2131	558
Total	**2682**	**761**