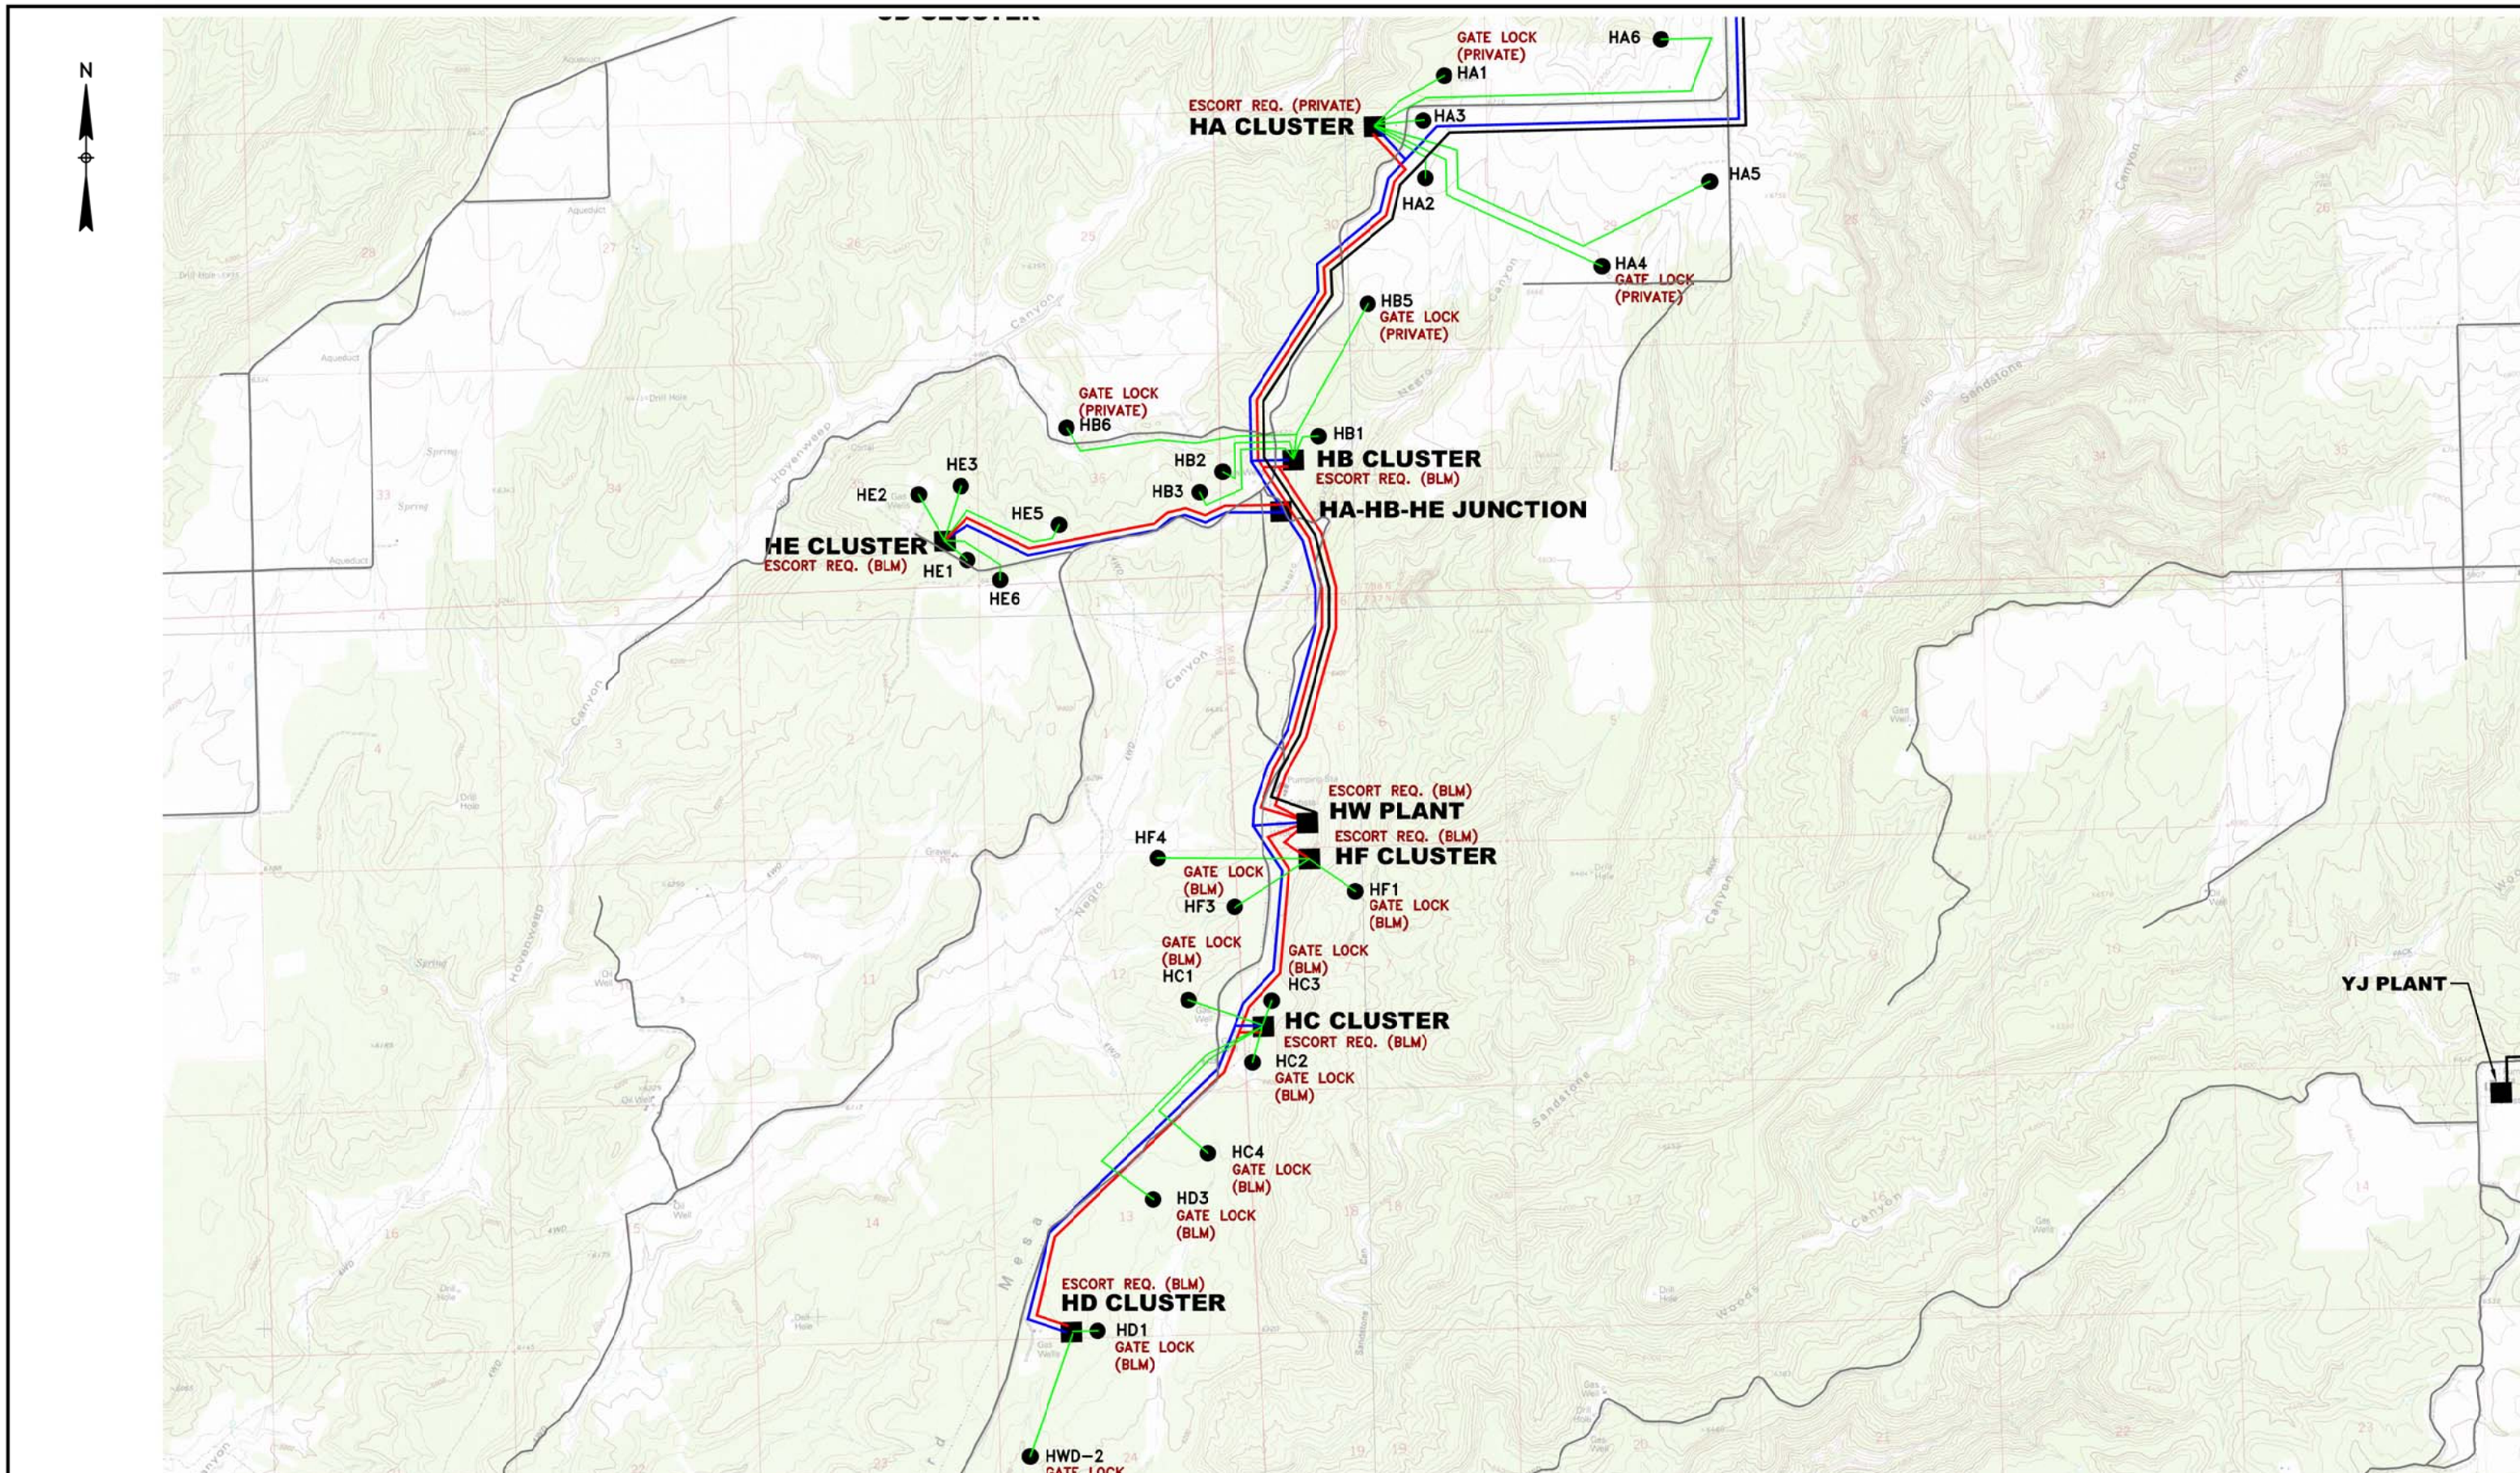

NOTES:

- ROAD
- WELL TO GATHERING
- WET CO2 GATHERING
- PRODUCED WATER
- CO2 TO CORTEZ STATION

REVISIONS				
A	ISSUED FOR REVIEW	1/14	GEG	

KINDER MORGAN
CO2 COMPANY, L.P.

185 Suttle St. Suite 101
Durango, CO 81303

REFERENCE TITLE SHEET DRAWING:

PROCESS FLOW MAP
HOVENWEEP GATHERING SYSTEM

CORTEZ PRODUCTION — MONTEZUMA COUNTY, COLORADO

DRAWN BY:	REVIEWED BY:	SCALE:
GEG 1/9/2013		
CHECKED BY:	APPROVED BY:	DRAWING NUMBER: CO012014-GL-500

Dec 21, 2017 – 1:17pm by gummagle1 – Path = F:\CO2 S&T CAD Vault\Mapping\Maps\Cortez\Autocad\CO052017-GL-501 Facilities Map Topo.dwg