T5N, R62W, 6th P.M.

LEGEND:

- = 90° SYMBOL
- = PROPOSED WELLHEAD.
- = TARGET 1 LOCATION.
- = TOP OF PRODUCTION ZONE.
- = TARGET BOTTOM HOLE.
- = SECTION CORNERS LOCATED. (NAD 83)

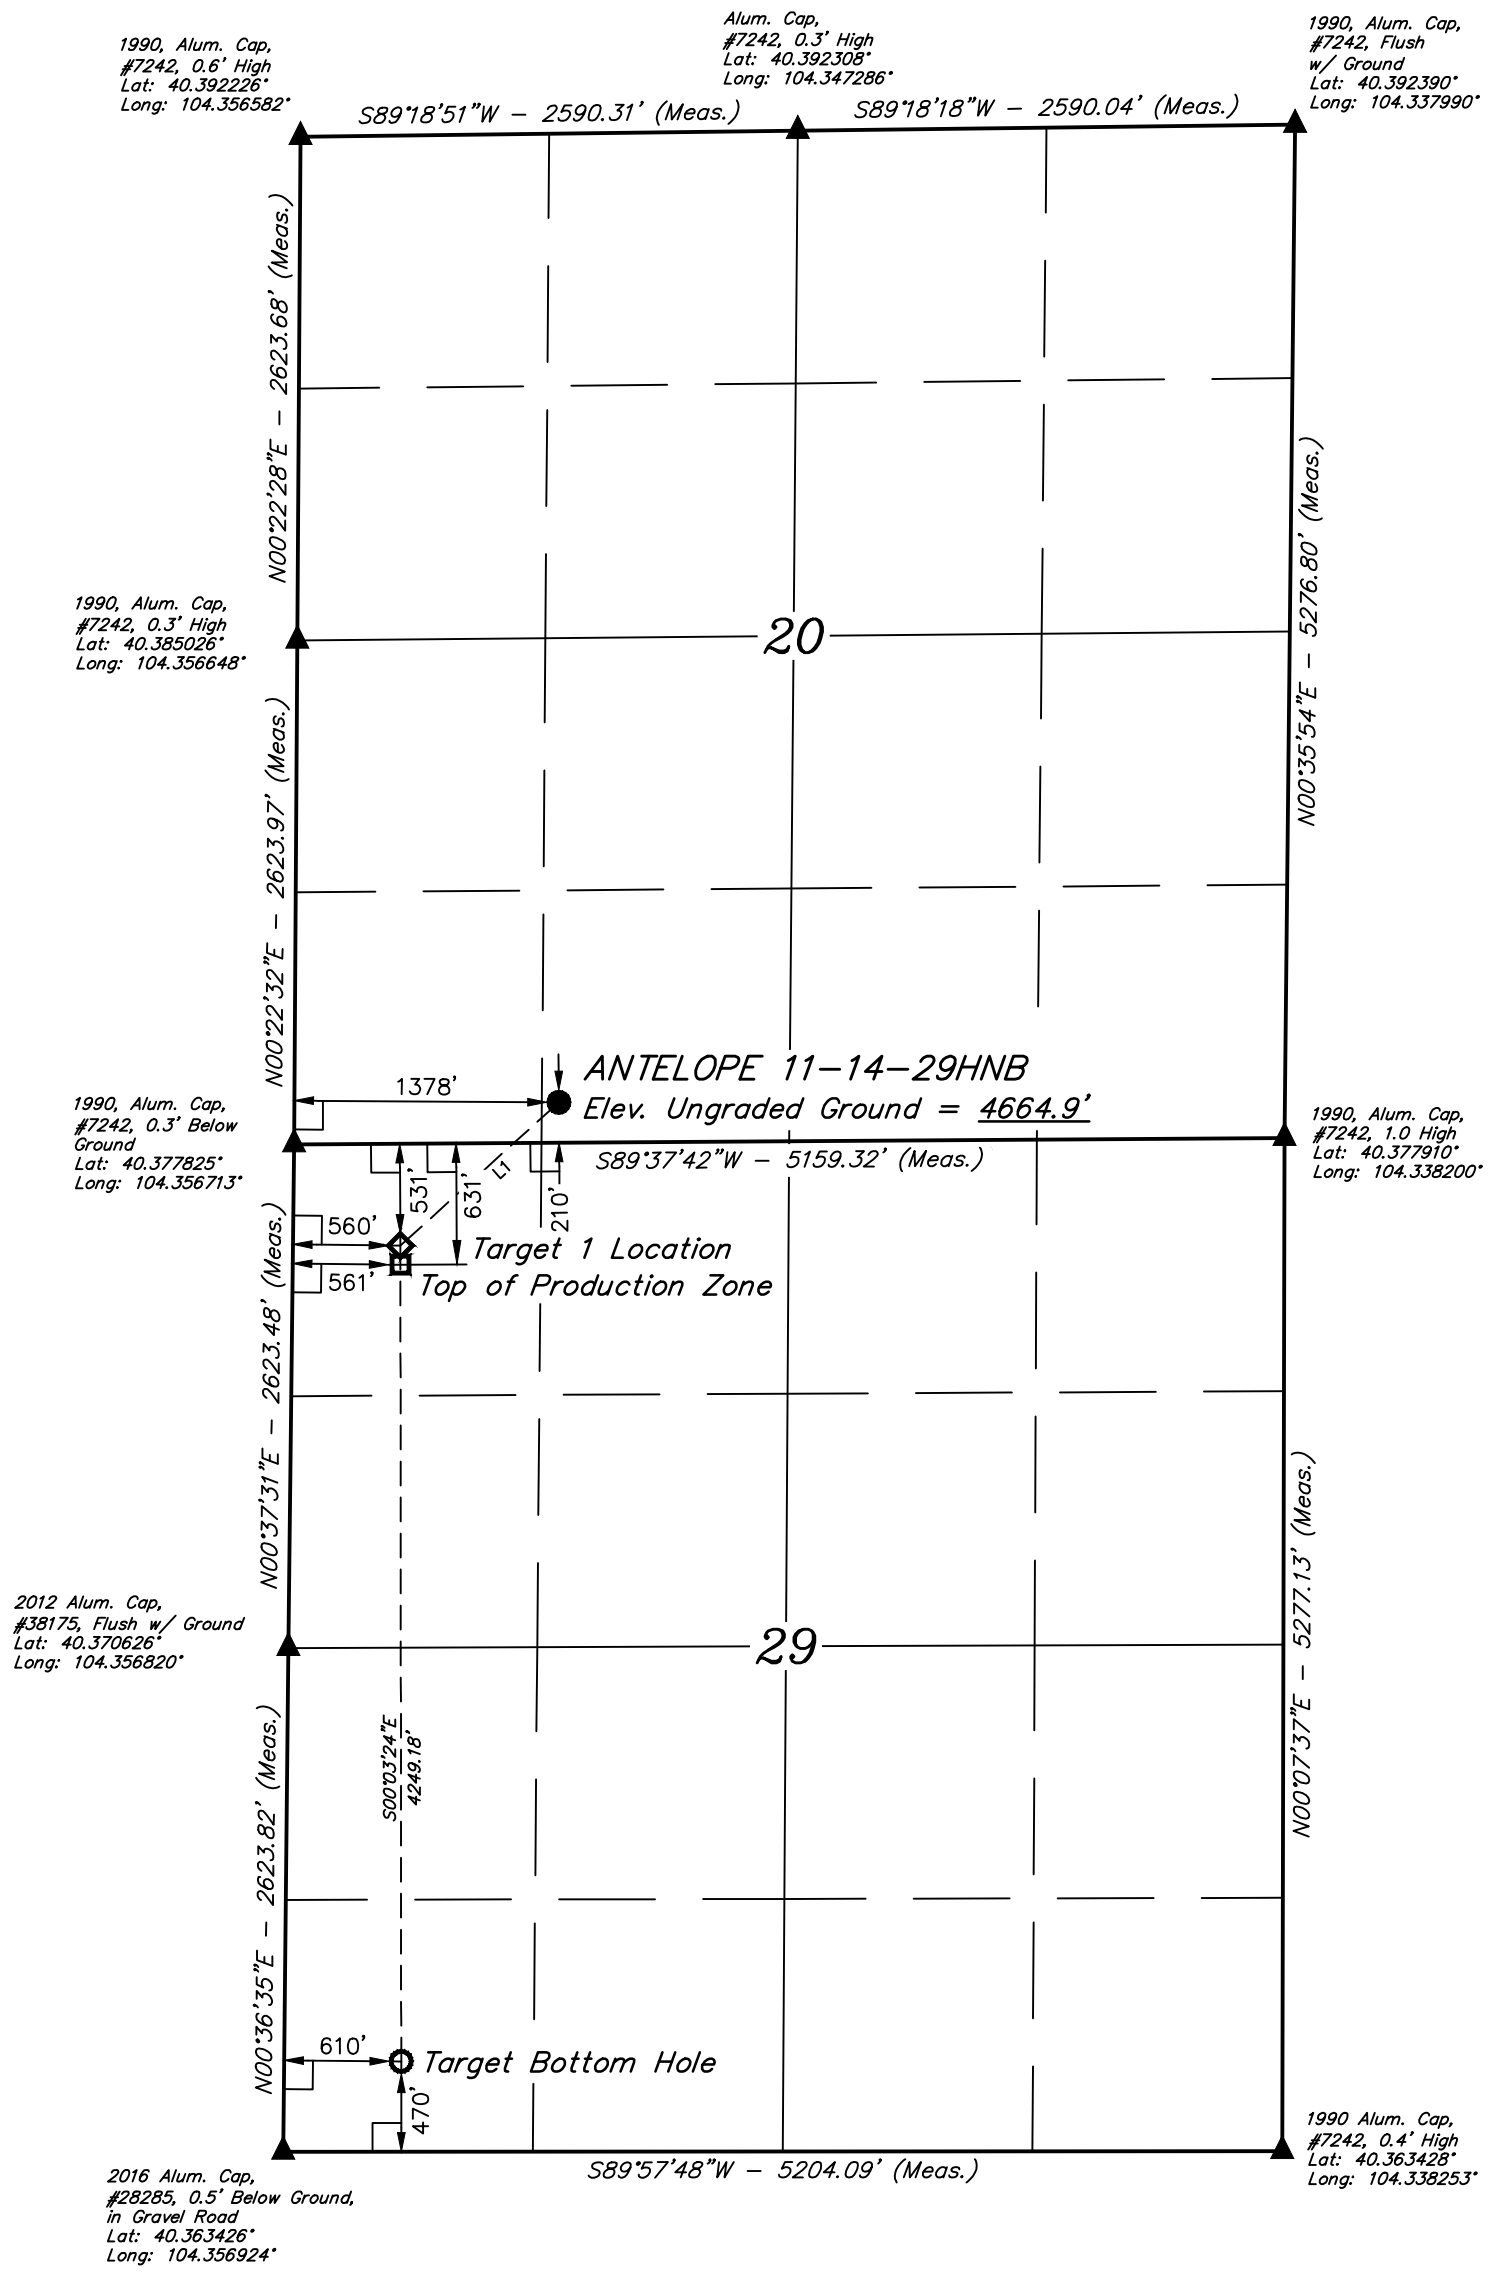

1000' 500' 0' 1000'

NAD 83 (SURFACE LOCATION)
LATITUDE = 40°22'42.32" (40.378422)
LONGITUDE = 104°21'06.35" (104.351764)
NAD 83 (TARGET 1 LOCATION)
LATITUDE = 40°22'34.96" (40.376378)
LONGITUDE = 104°21'17.01" (104.354725)
NAD 83 (TOP OF PRODUCTION ZONE)
LATITUDE = 40°22'33.97" (40.376103)
LONGITUDE = 104°21'17.01" (104.354725)
NAD 83 (TARGET BOTTOM HOLE)
LATITUDE = 40°21'52.98" (40.364717)
LONGITUDE = 104°21'16.98" (104.354717)

PDOP = 1.5

LINE TABLE

LINE	DIRECTION	LENGTH
L1	S47°53'05"W	1112.41'

CERTIFICATE

THIS IS TO CERTIFY THAT THE ABOVE PLAT WAS PREPARED FROM FIELD NOTES OF ACTUAL SURVEYS MADE BY ME OR UNDER MY SUPERVISION AND THAT THE SAME ARE TRUE AND CORRECT TO THE BEST OF MY KNOWLEDGE AND BELIEF.

REGISTERED LAND SURVEYOR
REGISTRATION NO. 28285
STATE OF COLORADO

04-27-18

COLORADO REGISTERED PROFESSIONAL LAND SURVEYOR

REV: 2 04-27-18 D.J.W. (SHL NAME CHANGE)

BASIS OF BEARINGS

BASIS OF BEARINGS IS A G.P.S. OBSERVATION

BASIS OF ELEVATION

USGS COOPERATIVE BASE NETWORK CONTROL STATION, DESIGNATION "M 414". NGS DATA SHEET LISTS THE NAVD 88 ELEVATION AS BEING 4600.58 FEET.

N

UELS, LLC
Corporate Office * 85 South 200 East
Vernal, UT 84078 * (435) 789-1017

BONANZA CREEK ENERGY OPERATING COMPANY, LLC

ANTELOPE 11-14-29HNB
SE 1/4 SW 1/4, SECTION 20, T5N, R62W, 6th P.M.
WELD COUNTY, COLORADO

SURVEYED BY	JARED CHRISTOPHER, C.M.	06-17-16	SCALE
DRAWN BY	M.F.D.	09-08-16	1" = 1000'

WELL LOCATION PLAT