BISON OIL & GAS

Proposed Wellbore Schematic

Well Name:	Melissa Compton 1	Date Prepared:	7/16/2018
Location:	1969' FSL, 689' FWL, NWSW Sec 17, T8N, R60W	Last Updated:	7/16/2018
County	Weld	Spud Date:	2/4/1957
API #:	05-123-05562	Completion Start Date:	N/A
Co-ordinates:	40.66044 / -104.122364	Last Workover Date:	N/A
Elevations:	GROUND: 4946'	Prepared by	Elizabeth Kane
	KB: 8'		
Depths (KB):	PBTD: --		
	TD: 7151'		

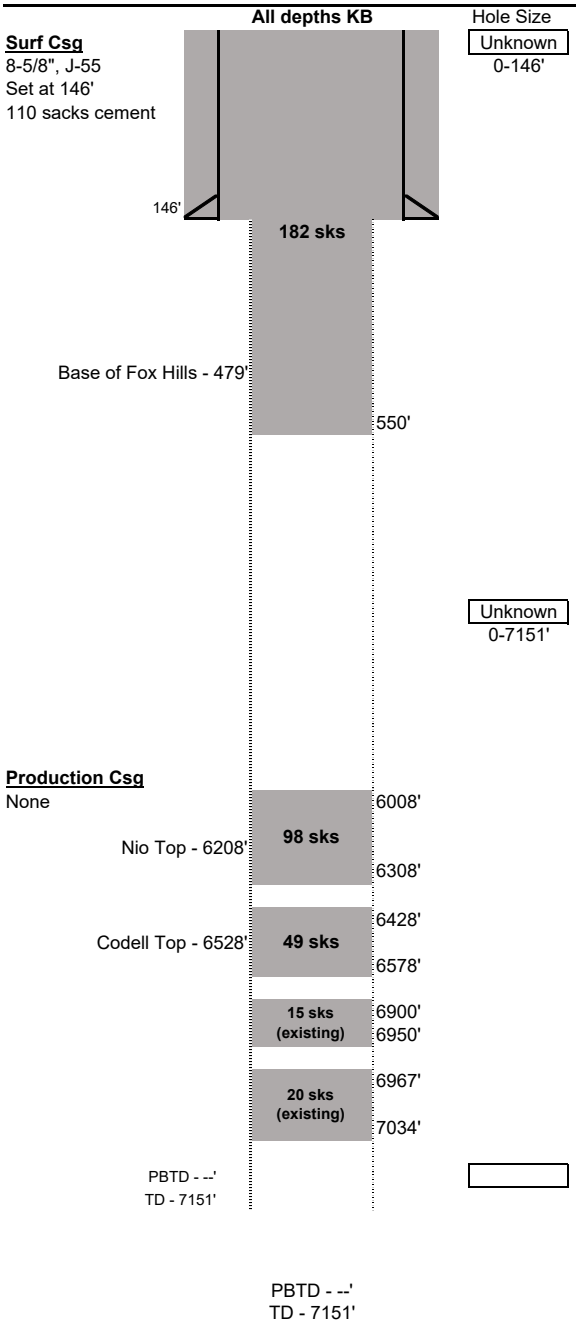

Surface Casing:
Landed 8-5/8", J-55 casing at 146'
Cemented with 110 sks

Production Casing:
No production casing

Open Hole:
146'-7151', hole size unknown, likely 7-7/8"

Tubing:
None

Rods:
None

Perforations:
None

P&A Plugs:
1. 49 sks Class G (1.15 cuft/sk) from 6578'-6428'
2. 98 sx Class G (1.15 cuft/sk) from 6308'-6008'
3. 182 sks Class G (1.15 cuft/sk) from 550'-surface

Additional Notes:
Fill hole between plugs with mud laden fluid

Initial Potential Test:

Formation Tops:

Fox Hills (base)	479'
Parkman	3375'
Shannon	5048'
Niobrara	6208'
Codell	6528'
D Sand	6956'
J Sand	7033'