Foundation Energy Management, LLC
WELLBORE DIAGRAM

Well / Battery	Prospect Name		Total Depth	Current Status
CSF 4C-1	BAXTER PASS		1910'	SI
Location	**Sec-Twn-Rng**		**Producing Horizon**	**County & State**
SESE	1-4S-104W		MESAVERDE	RIO BLANCO, CO

WELLBORE DIAGRAM

Prepared Date: 7/24/2018
Prepared By: JARED KIMBRELL

General Info

API #: 05-103-10469

KB Elevation: 6098
GL Elevation: 6087

Spud Date: 10/19/2004
Completion Date: 10/20/2004

TVD: 1910'
MD: 1910'
Last PBTD: 1871' (10/20/2004)

Tubing Detail
2-7/8 inch(OD)
X.X # (weight)
X-XX grade

Tubing Tally

Length	Depth
	0
	0
	0
	0
	0
	0
	0
	0
	0
	0
	0
	0

Pump Details:

Pumping Unit Details:

Well Notes:
Well Shut in 8/23/2013. Set CIBP @ 1300'
Tubing pulled when CIBP was set

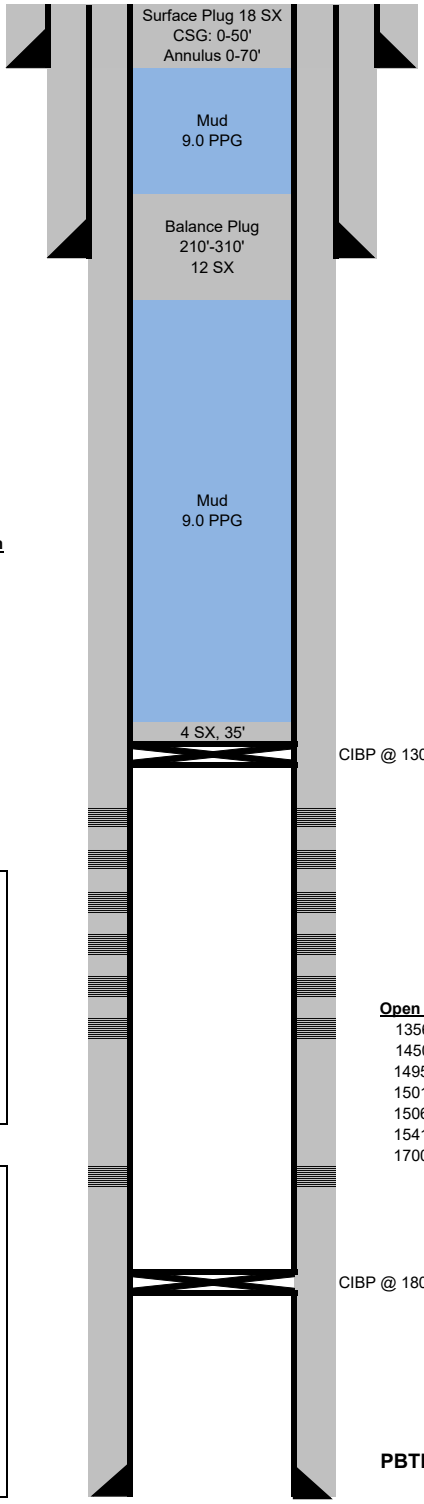

Conductor Casing
12-1/4 inch (OD)
X.X # (weight)
X-XX grade
40' depth from KB
Surf cement top — Calculated
XXX sacks of cement
12-3/4 inch (OD) HOLE SIZE

Surface Casing
8-5/8 inch (OD)
24 # (weight)
X-XX grade
260' depth from KB
Surf cement top — Calculated
225 sacks of cement
11 inch (OD) HOLE SIZE

Rod Design

length	depth
	0
	0
	0
	0

Production Casing
5-1/2 inch (OD)
17 # (weight)
X-XX grade
1898 depth from KB
70 cement top — CBL
220 sacks of cement
7-7/8 inch (OD) HOLE SIZE

Open Perforations
1356'-1360' (4 SPF)
1450'-1453' (4 SPF)
1495'-1497' (X SPF)
1501'-1503' (X SPF)
1506'-1512' (X SPF)
1541'-1543' (X SPF)
1700'-1702' (X SPF)
Mesaverde (1/4/2005)

PBTD: 1871' (Tagged on 10/20/2004)