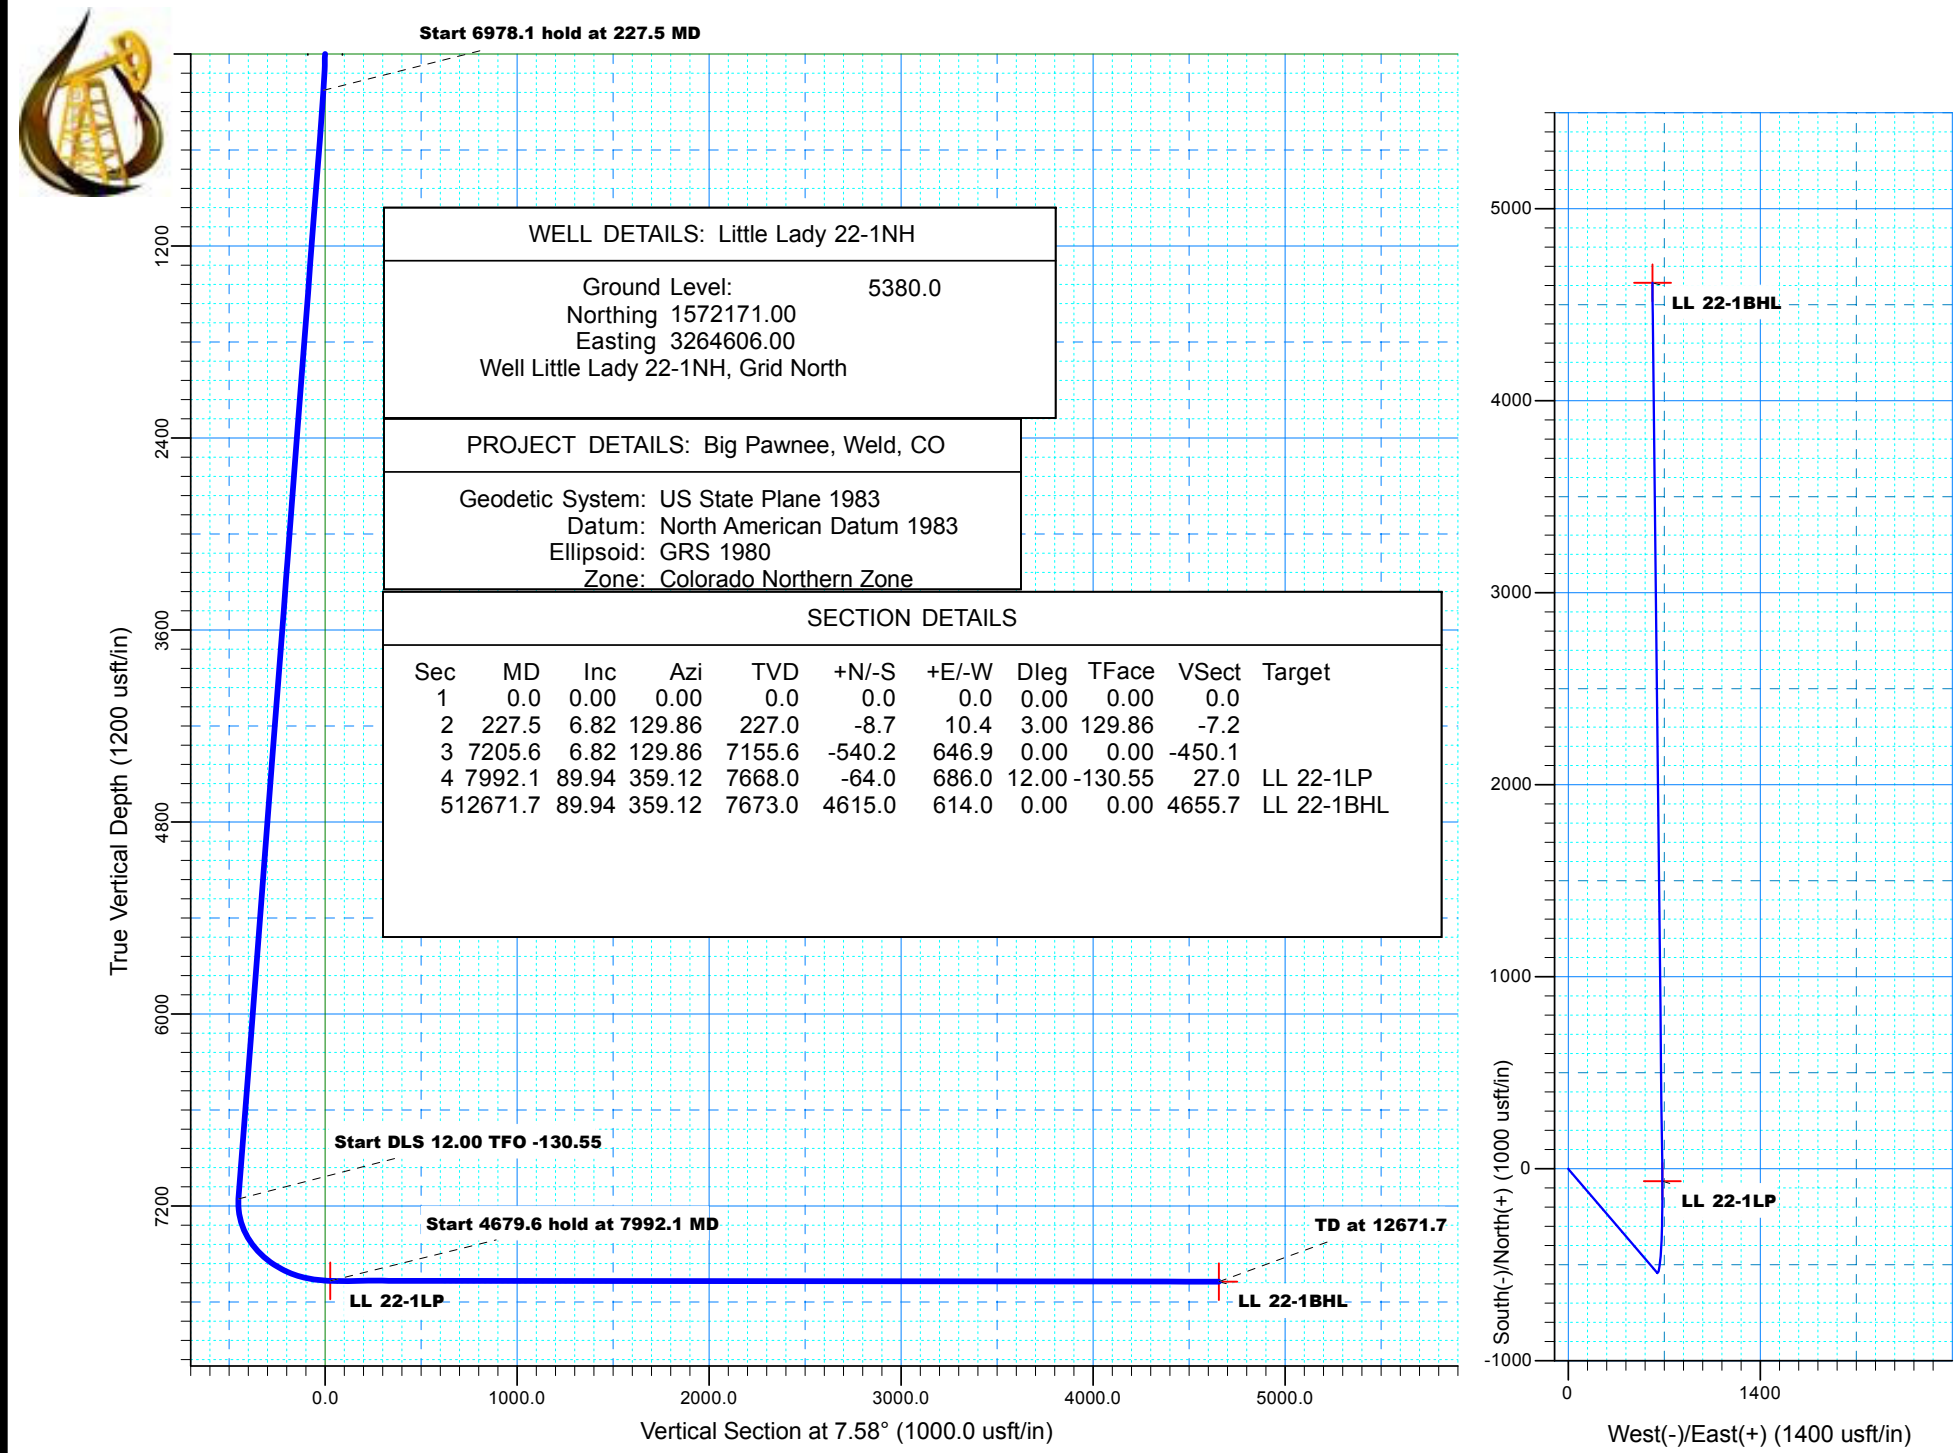
Start 6978.1 hold at 227.5 MD
WELL DETAILS: Little Lady 22-1NH
Ground Level: 5380.0
Northing 1572171.00
Easting 3264606.00
Well Little Lady 22-1NH, Grid North
PROJECT DETAILS: Big Pawnee, Weld, CO
Geodetic System: US State Plane 1983
Datum: North American Datum 1983
Ellipsoid: GRS 1980
Zone: Colorado Northern Zone
SECTION DETAILS
Sec MD Inc Azi TVD +N/-S +E/-W DIeg TFace VSect Target
1 0.0 0.00 0.00 0.0 0.0 0.0 0.00 0.00 0.0
2 227.5 6.82 129.86 227.0 -8.7 10.4 3.00 129.86 -7.2
3 7205.6 6.82 129.86 7155.6 -540.2 646.9 0.00 0.00 -450.1
4 7992.1 89.94 359.12 7668.0 -64.0 686.0 12.00 -130.55 27.0 LL 22-1LP
512671.7 89.94 359.12 7673.0 4615.0 614.0 0.00 0.00 4655.7 LL 22-1BHL
Start DLS 12.00 TFO -130.55
Start 4679.6 hold at 7992.1 MD
TD at 12671.7
LL 22-1LP
LL 22-1BHL
True Vertical Depth (1200 usft/in)
1200
2400
3600
4800
6000
7200
0.0
1000.0
2000.0
3000.0
4000.0
5000.0
Vertical Section at 7.58° (1000.0 usft/in)
LL 22-1BHL
LL 22-1LP
5000
4000
3000
2000
1000
0
-1000
South(-)/North(+) (1000 usft/in)
0
1400
West(-)/East(+) (1400 usft/in)