Company Petroleum Developement Corporation
Well Dillard 20T - 401
Field Wildcat
County Weld
State CO
Country USA

NABORS
COMPLETION & PRODUCTION SERVICES CO.

Gamma Ray, Cement Bond, Variable Density, CCL

Company Petroleum Developement Corporation
Well Dillard 20T - 401
Field Wildcat
County Weld
State CO Country USA

Location: API # : 05-123-36601

381' FSL & 621' FEL
SE / SE
SEC 20 TWP 7N RGE 64W

Other Services

Elevation
K.B.
D.F.
G.L. 4865'

Permanent Datum Ground Level Elevation 4865'
Log Measured From Kelly Bushing
Drilling Measured From Kelly Bushing

Date	December 2, 2013		
Run Number	1		
Depth Driller	11,631'		
Depth Logger	7250'		
Bottom Logged Interval	7250'-0'		
Top Log Interval			
Open Hole Size			
Type Fluid	water		
Density / Viscosity			
Max. Recorded Temp.	n/a		
Estimated Cement Top			
Time Well Ready			
Time Logger on Bottom			
Equipment Number	3312 1 11/16 tit		
Location	WCRs53+78,N1/10,Winto		
Recorded By	Jake Meisner		
Witnessed By	Kelly Lewis		

Borehole Record				Tubing Record			
Run Number	Bit	From	To	Size	Weight	From	To

Casing Record	Size	Wgt/Ft	Top	Bottom
Surface String				
Prot. String				
Production String	7"			
Liner				

<<< Fold Here >>>

All interpretations are opinions based on inferences from electrical or other measurements and we cannot and do not guarantee the accuracy or correctness of any interpretation, and we shall not, except in the case of gross or willful negligence on our part, be liable or responsible for any loss, costs, damages, or expenses incurred or sustained by anyone resulting from any interpretation made by any of our officers, agents or employees. These interpretations are also subject to our general terms and conditions set out in our current Price Schedule.

Comments

<WEST> X O O <EAST>

X = Dillard 20T - 401

Thank You For Using Nabors!

Database File: pdcd20t401.db
Dataset Pathname: pass1
Presentation Format: cbl_drs
Dataset Creation: Mon Dec 02 09:55:47 2013 by Log Std Casedhole 10081
Charted by: Depth in Feet scaled 1:240

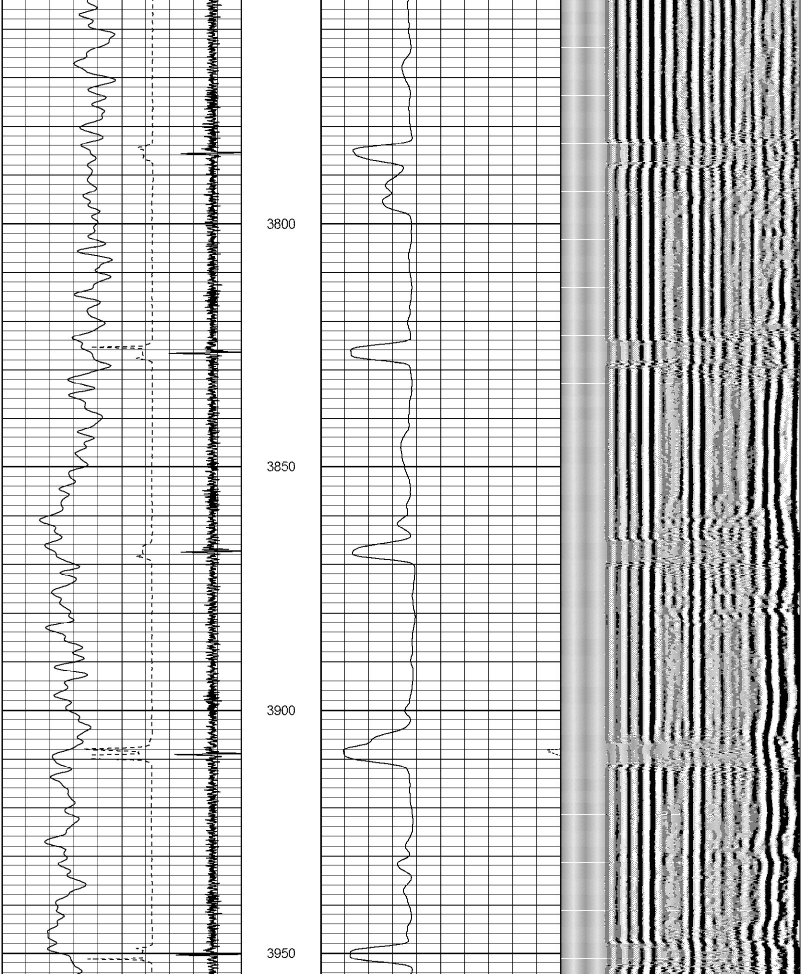
3800
3850
3900
3950

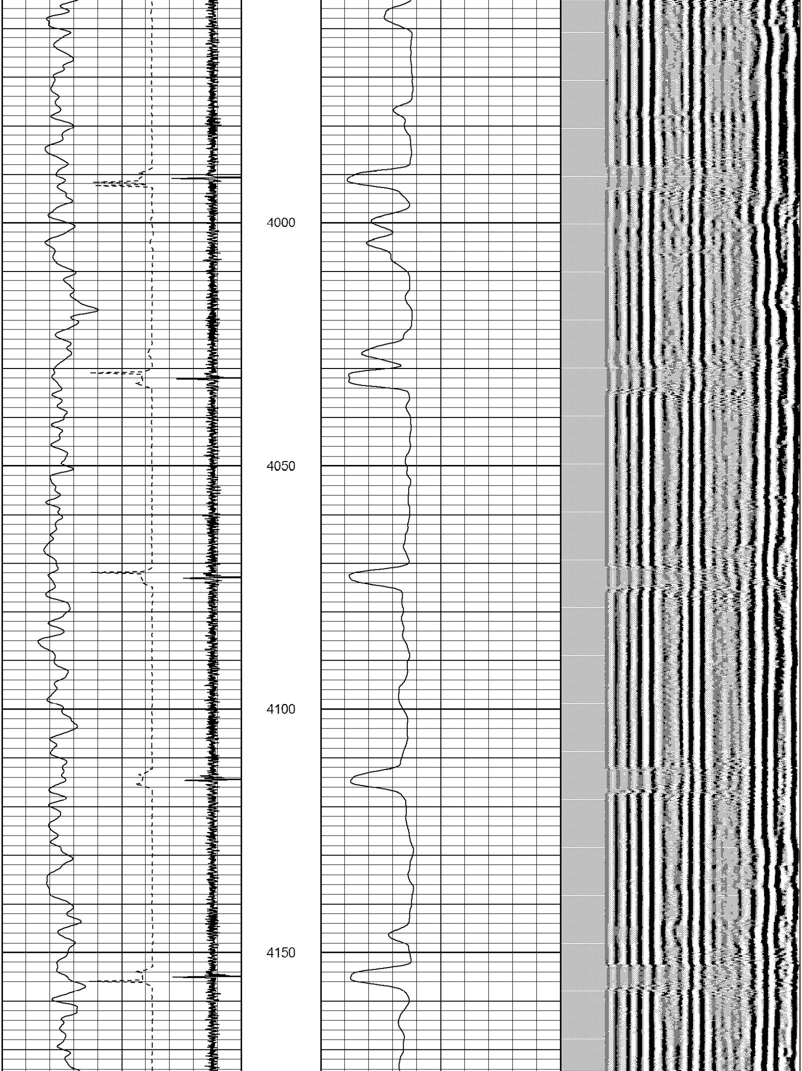
4000
4050
4100
4150

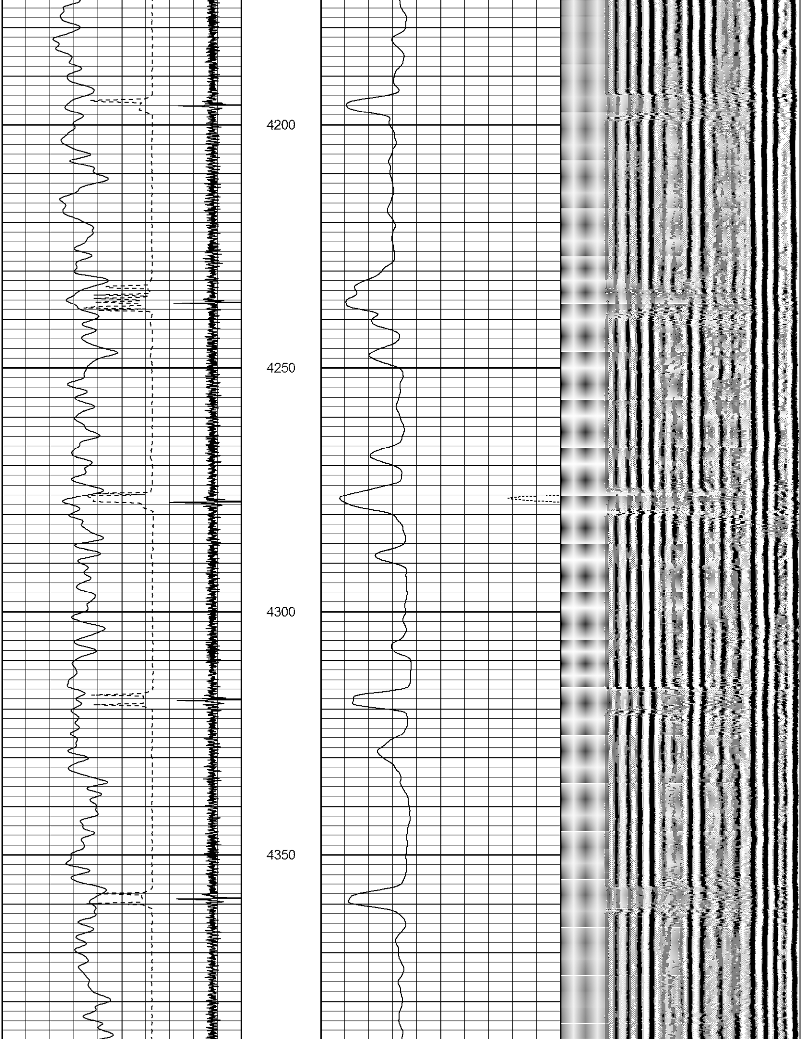
4200
4250
4300
4350

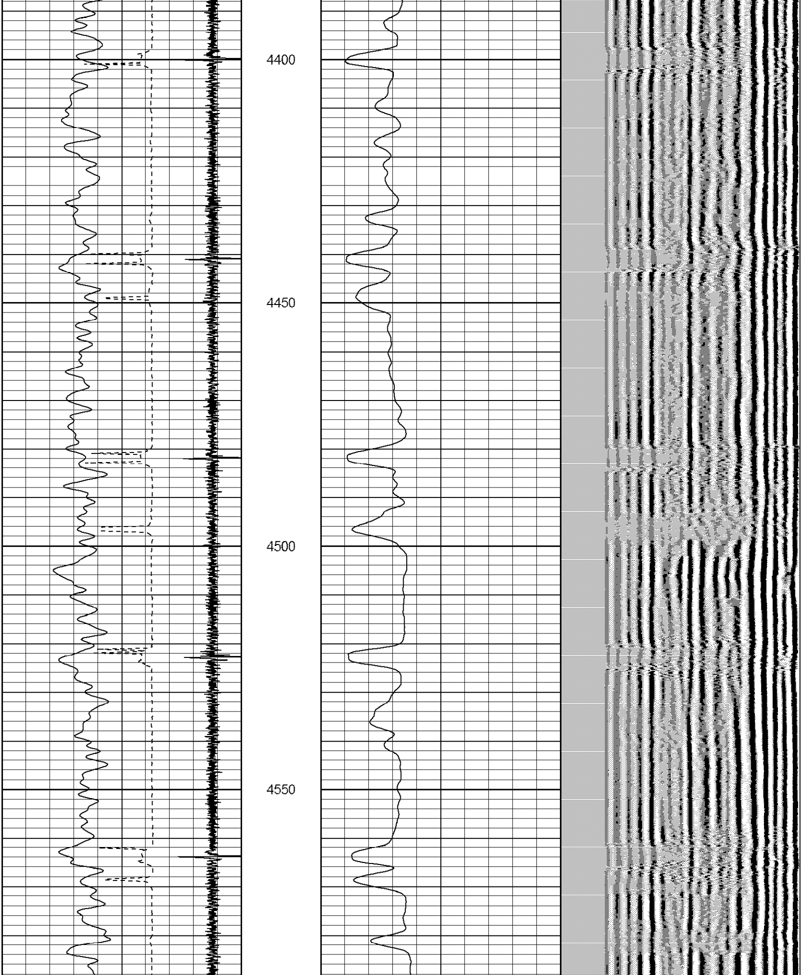
4400
4450
4500
4550

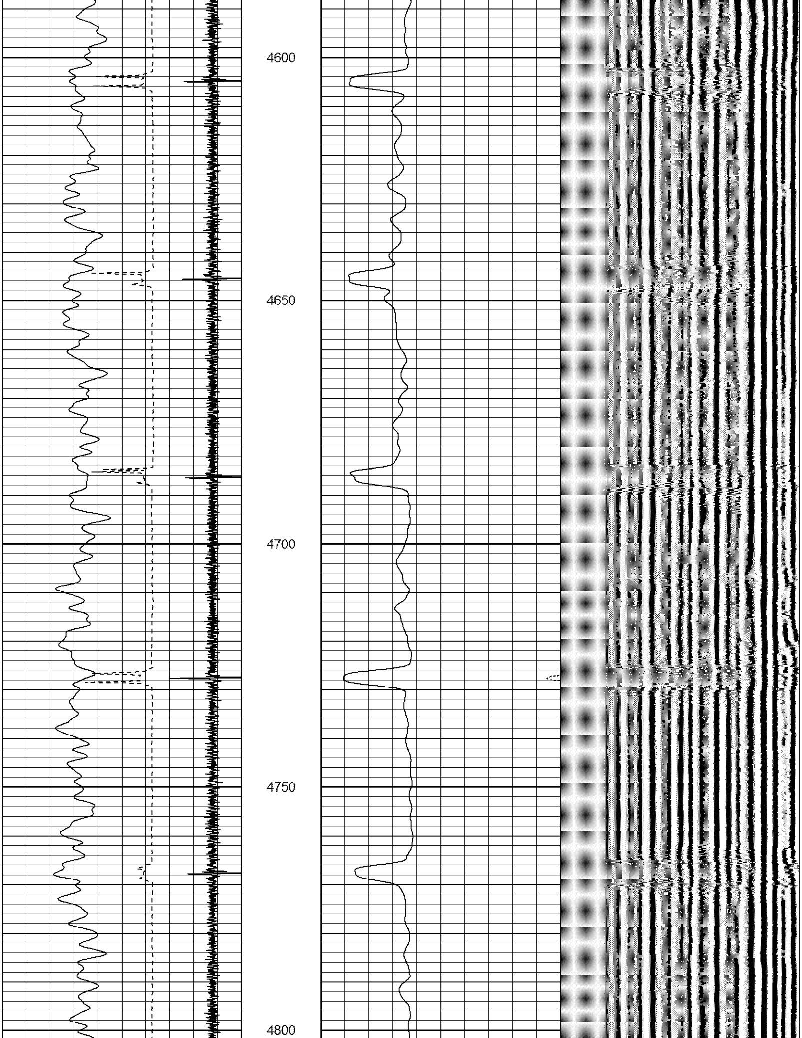
4600
4650
4700
4750
4800

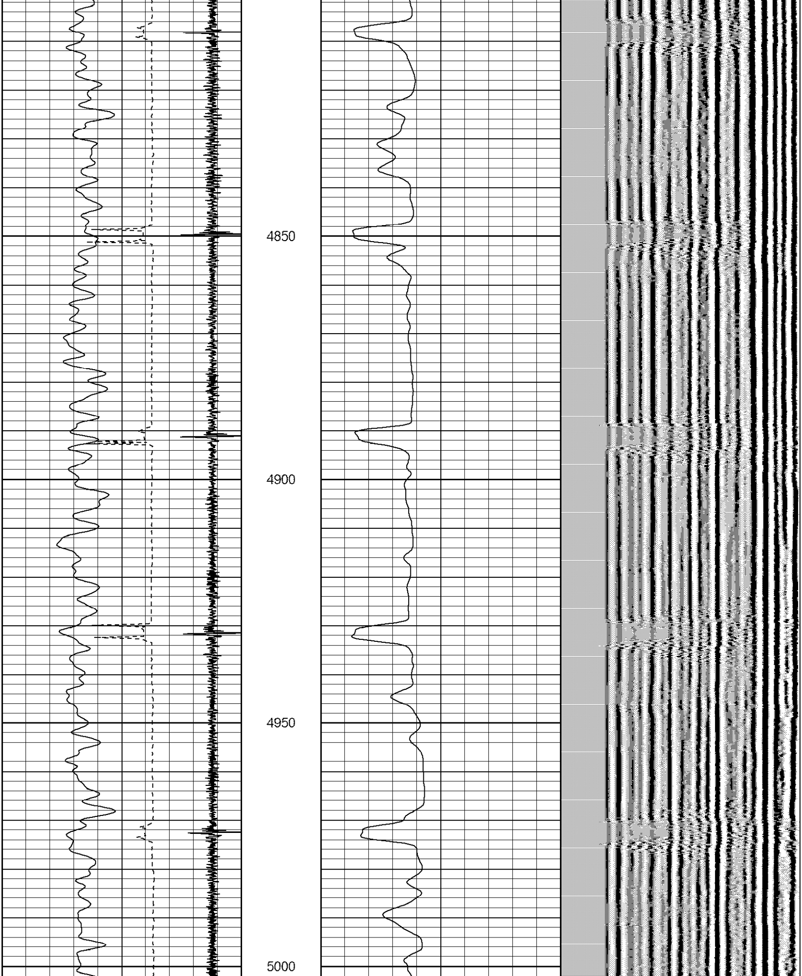
4850
4900
4950
5000

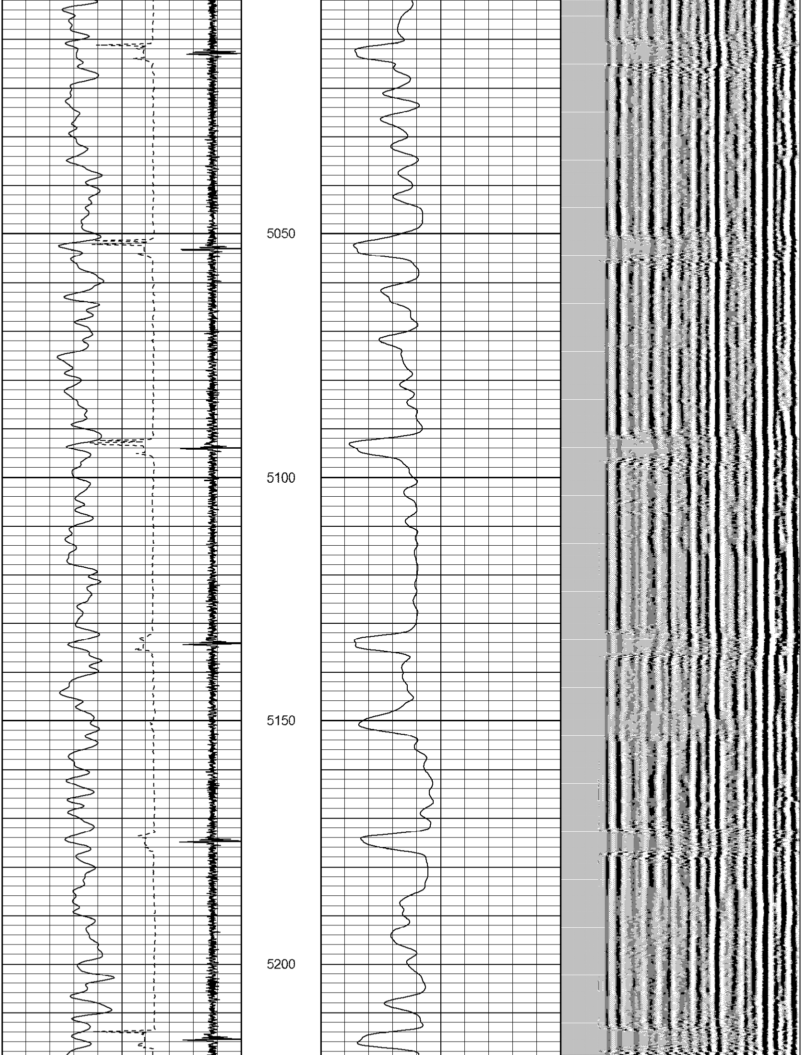
5050
5100
5150
5200

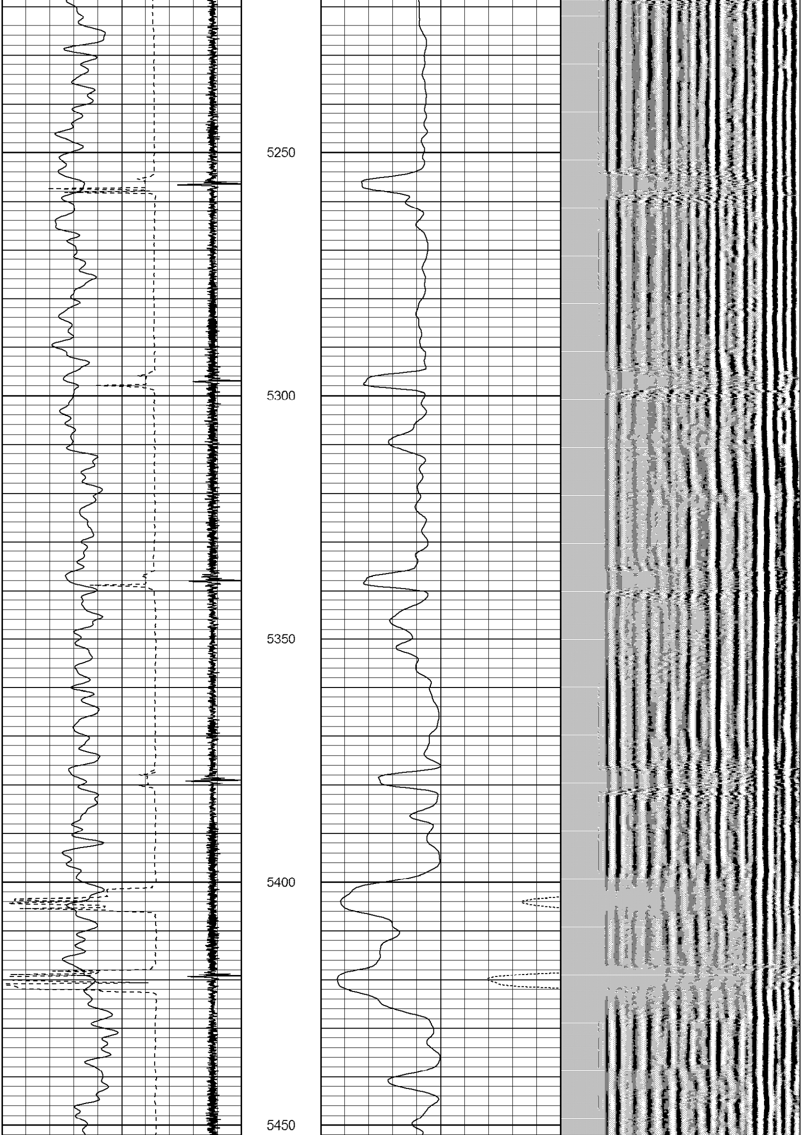
5250
5300
5350
5400
5450

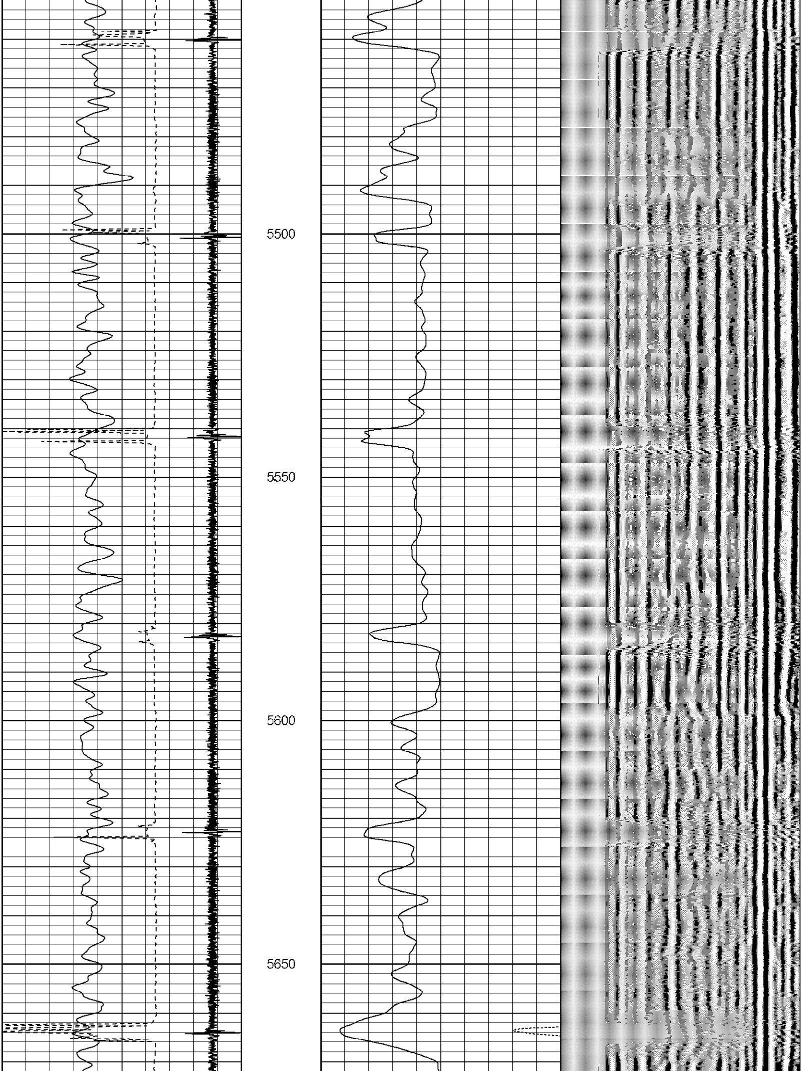
5500
5550
5600
5650

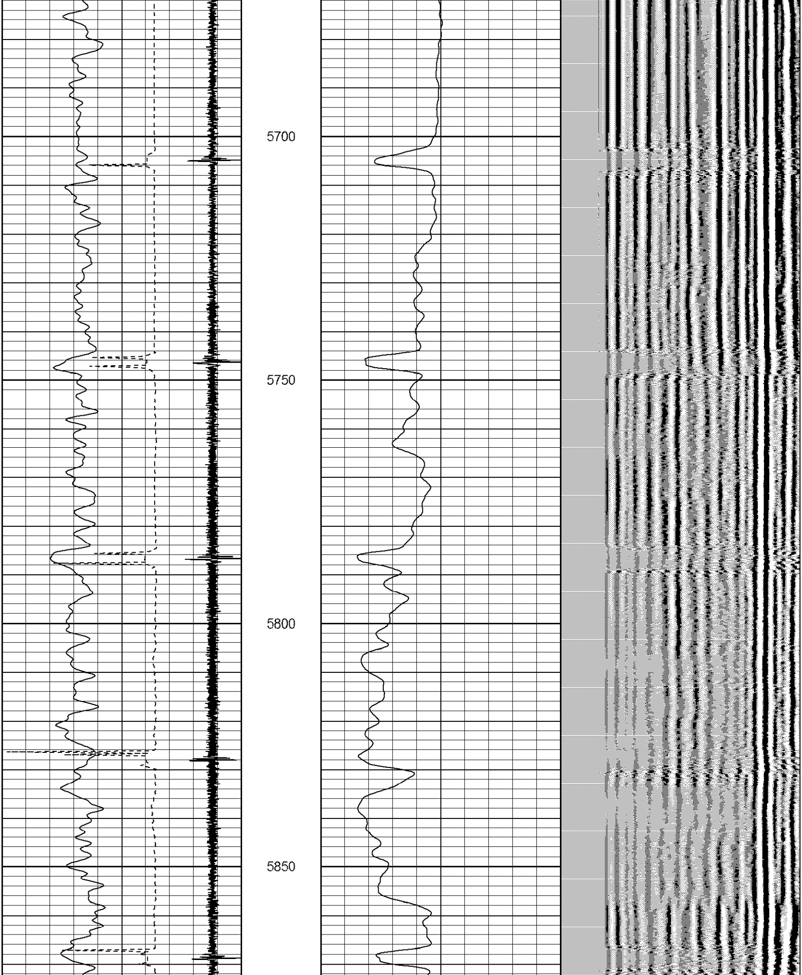
5700
5750
5800
5850

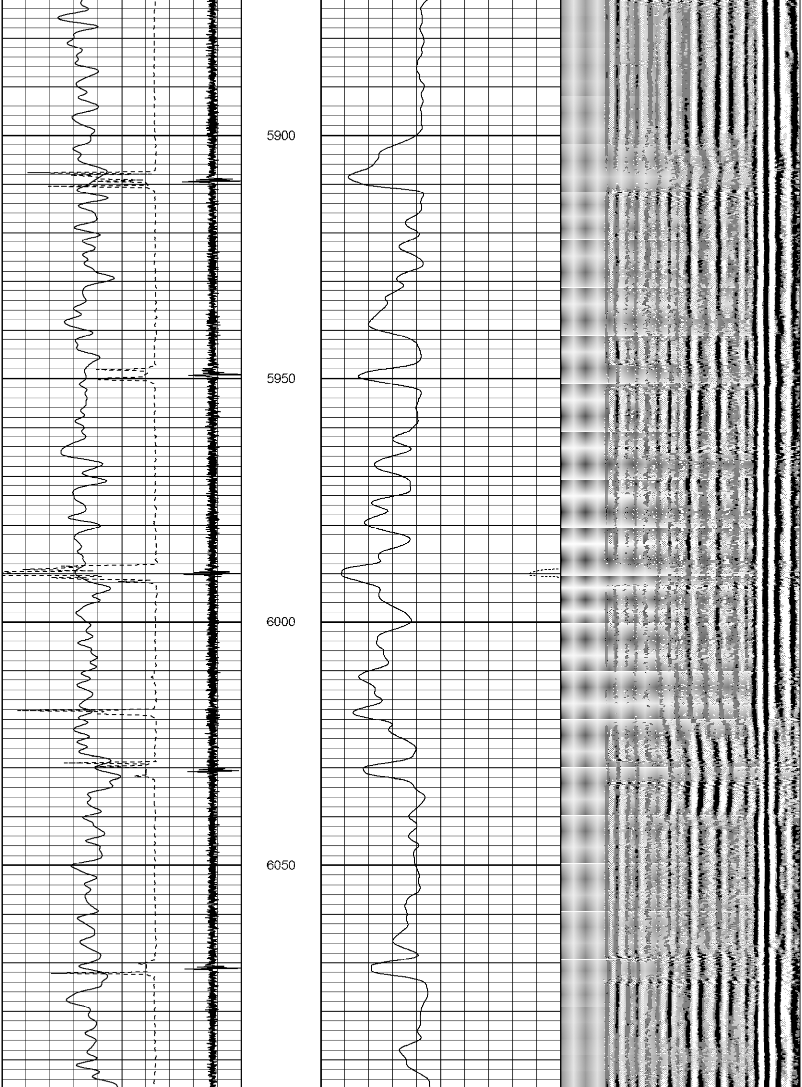
5900
5950
6000
6050

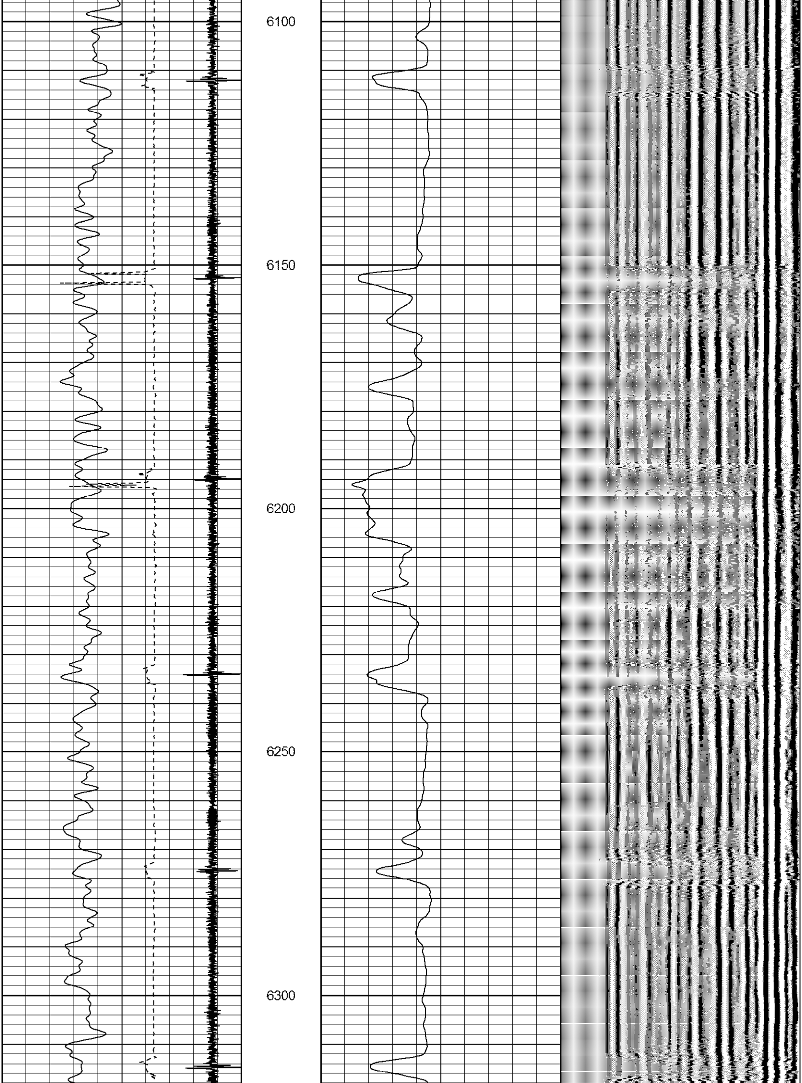
6100
6150
6200
6250
6300

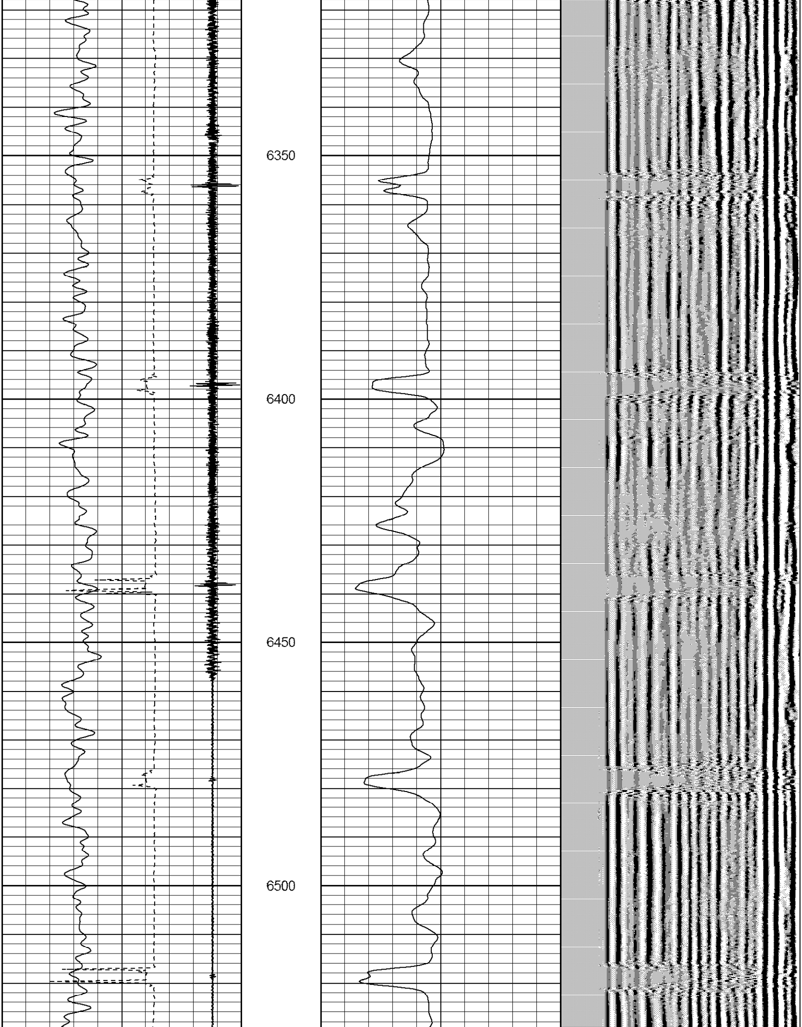
6350
6400
6450
6500

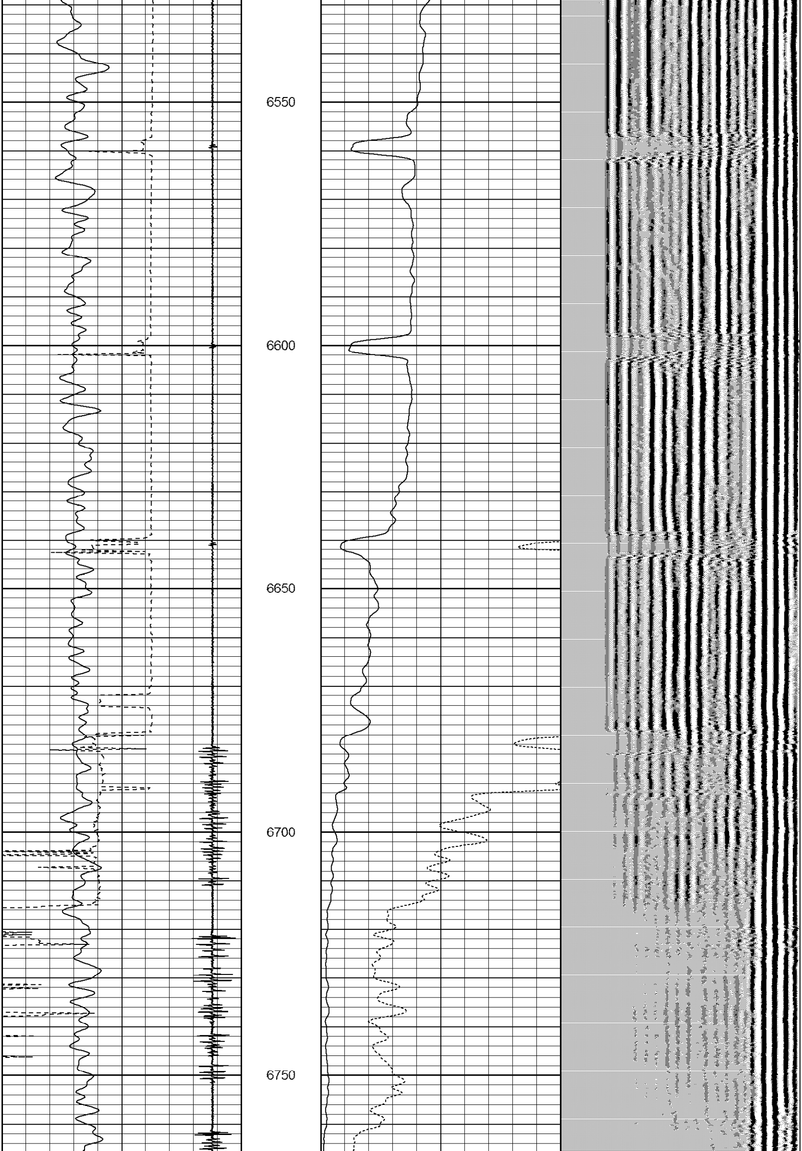
6550
6600
6650
6700
6750

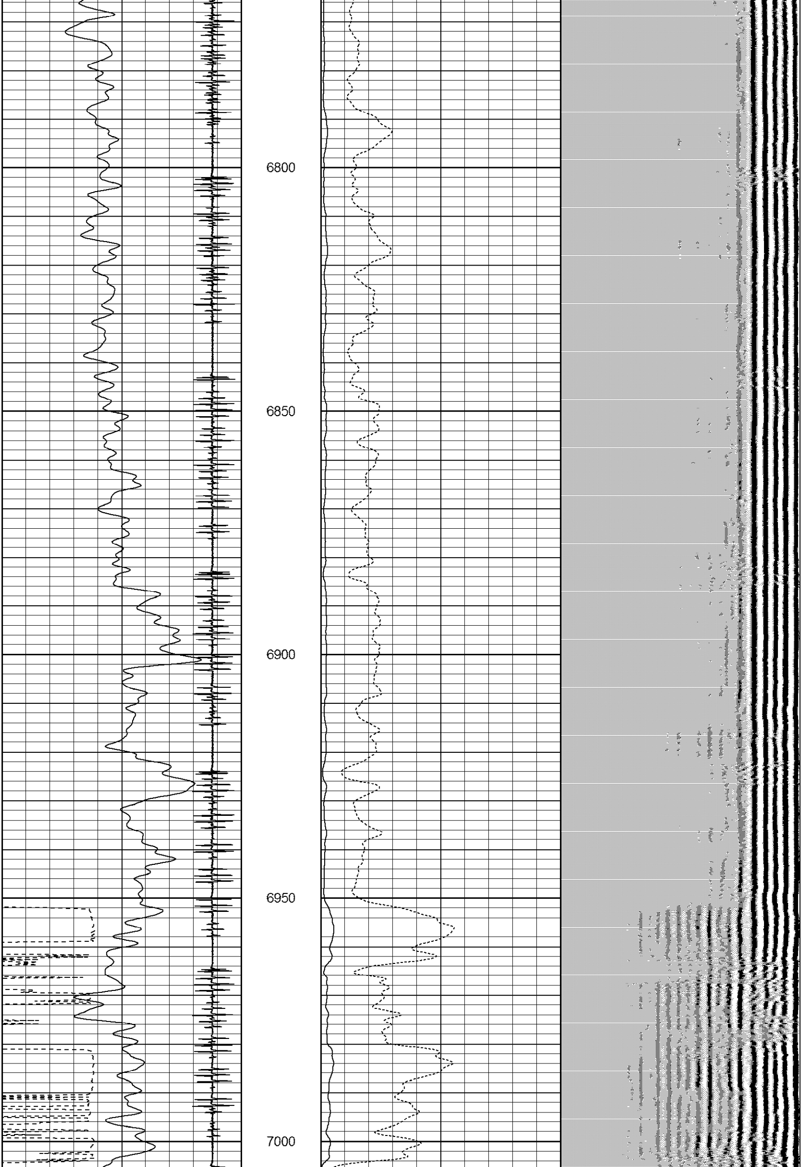
6800
6850
6900
6950
7000

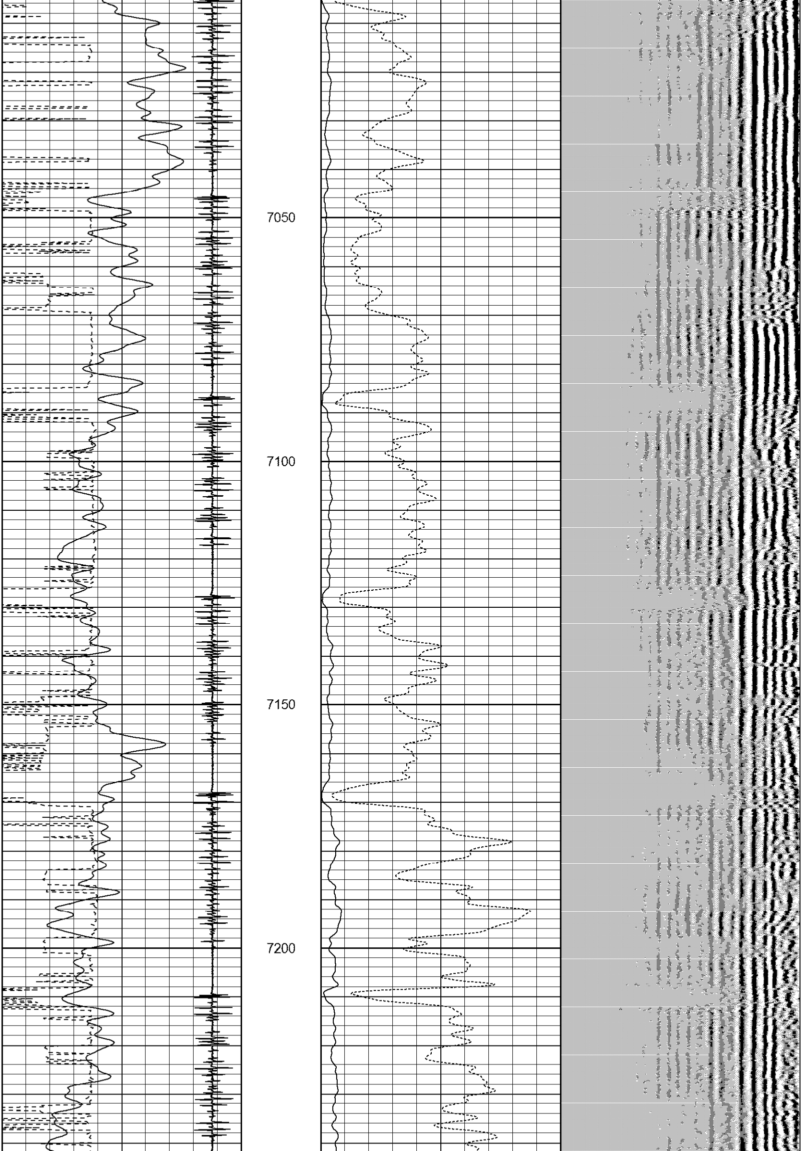
7050
7100
7150
7200

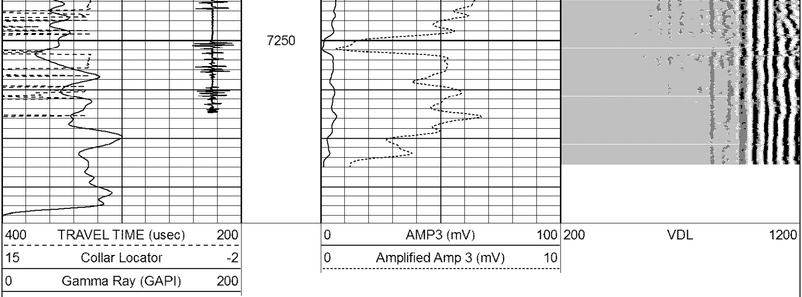
7250
400 TRAVEL TIME (usec) 200
15 Collar Locator -2
0 Gamma Ray (GAPI) 200
0 AMP3 (mV) 100
0 Amplified Amp 3 (mV) 10
200 VDL 1200