SCALE: 1" = 1000'

0' 500' 1000'

WELL LOCATION MAP

SHL LOT 2, SECTION 1, TOWNSHIP 9-N, RANGE 59-W
LPL LOT 4, SECTION 1, TOWNSHIP 9-N, RANGE 59-W
BHL SW/4 SW/4, SECTION 1, TOWNSHIP 9-N, RANGE 59-W
WELD COUNTY, COLORADO

VERDAD RESOURCES

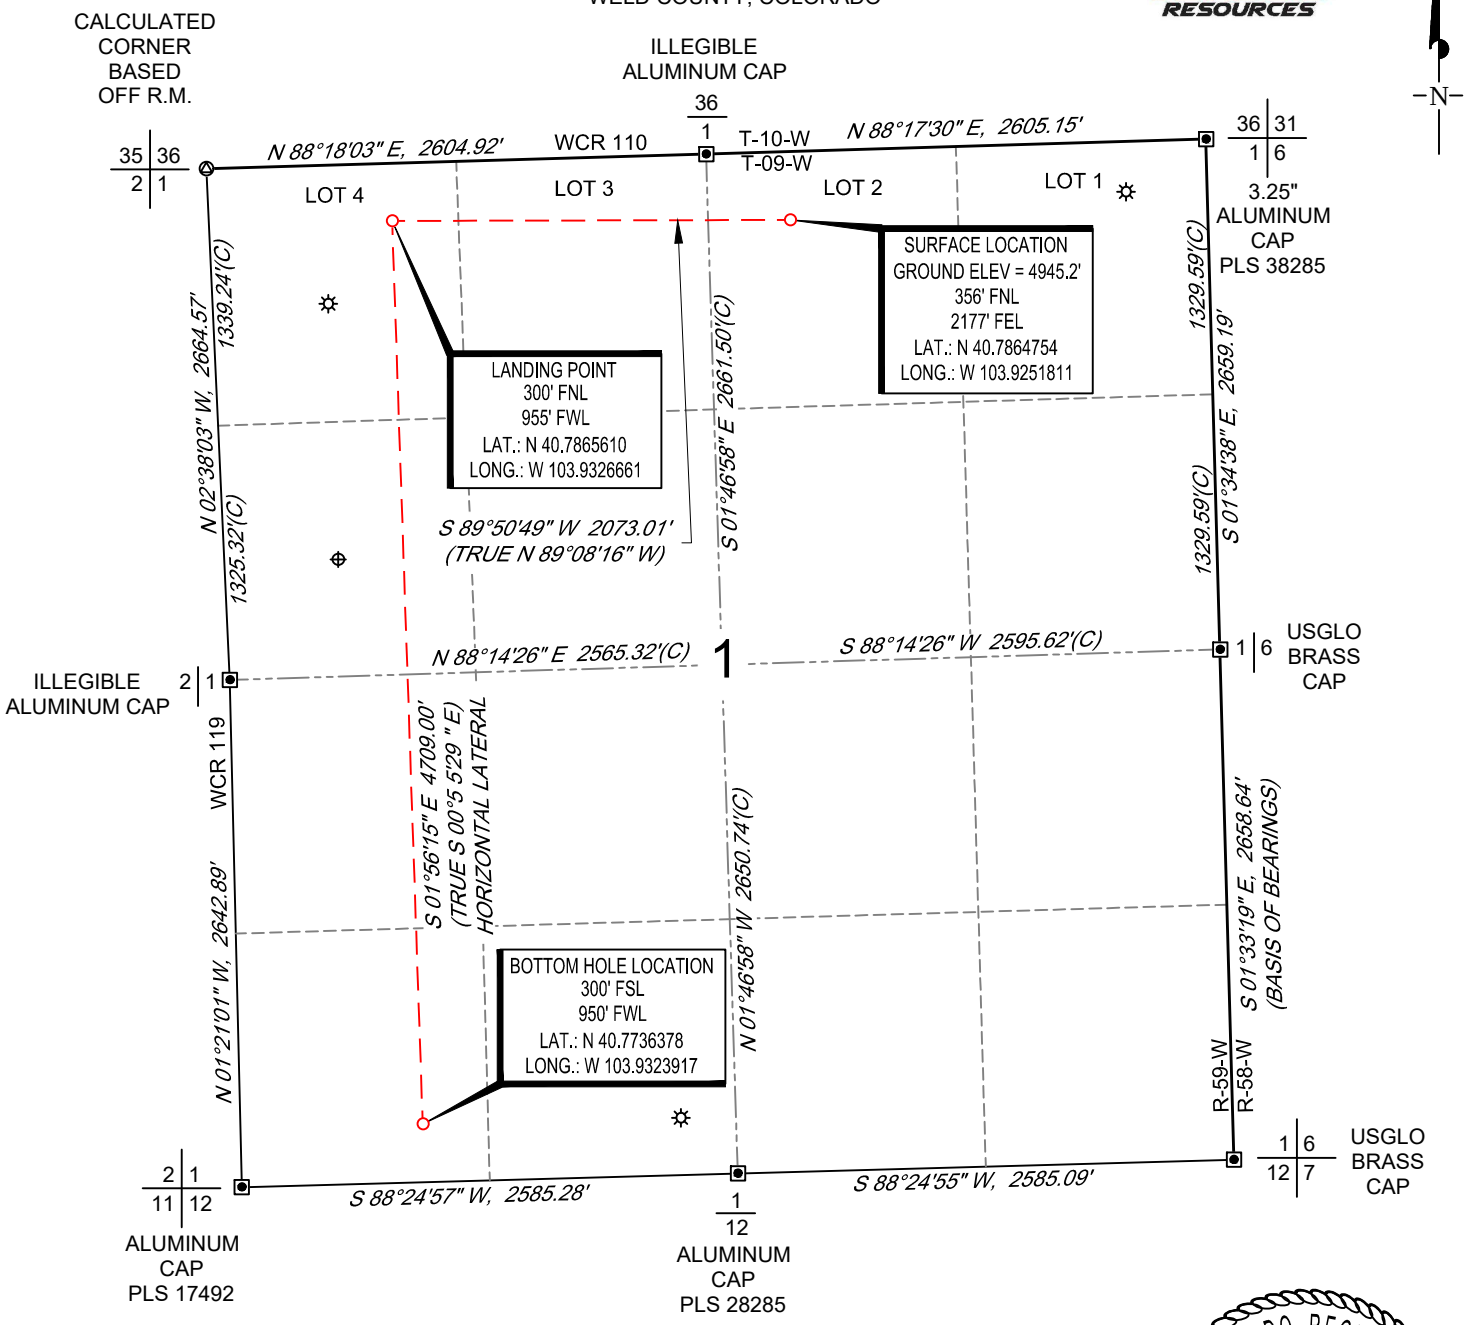

NOTES

1. Horizontal (NAD 83) and vertical (NAVD 88) datum is based on the Trimble VRS Network or OPUS Solution.
2. All directions, distances, and dimensions shown hereon are based on coordinates from the "Colorado coordinate system of 1983 north zone" (article 52 of title 38, C.R.S.).
3. All section line dimensions shown hereon are based on field measurements of existing monuments and/or physical evidence found in the field unless otherwise indicated.
4. Physical features shown hereon are for graphical representation only.
5. See Form 2A, if applicable for visible improvements within 500' of wellhead.
6. Distances to nearest section lines are measured perpendicularly.
7. This is not a land survey nor land survey plat.

PDOP Reading: 1.2 Instrument Operator: **Taylor Onley** Date Surveyed: **03/15/2018**

LEGEND

☼	Well Head (Existing)
⌖	Water Well
▣	Found Survey Monument
(C)	Calculated Dimension

COLORADO REGISTERED
DAVID C. COSTNER
5/15/19
25936
PROFESSIONAL LAND SURVEYOR

SURVEYOR'S STATEMENT

The undersigned hereby states that the well location shown hereon was staked on the ground based on existing monumentation and/or physical evidence found in the field and is correct to the best of my knowledge, information and belief.

VERDAD RESOURCES **TIMBRO 0101-03H** **JOB NO. 126032**	JLS	04/24/2019	REVISION:
	SHEET :	1 OF 1	JLS 05/15/2019
	FILE: LO_TIMBRO_0101_03H_REV1		

TOPOGRAPHIC
LOYALTY INNOVATION LEGACY
520 Stacy Court Ste B, Lafayette, CO 80026
303.666.0379 www.topographic.com