WELLBORE SCHEMATIC

PROPOSED

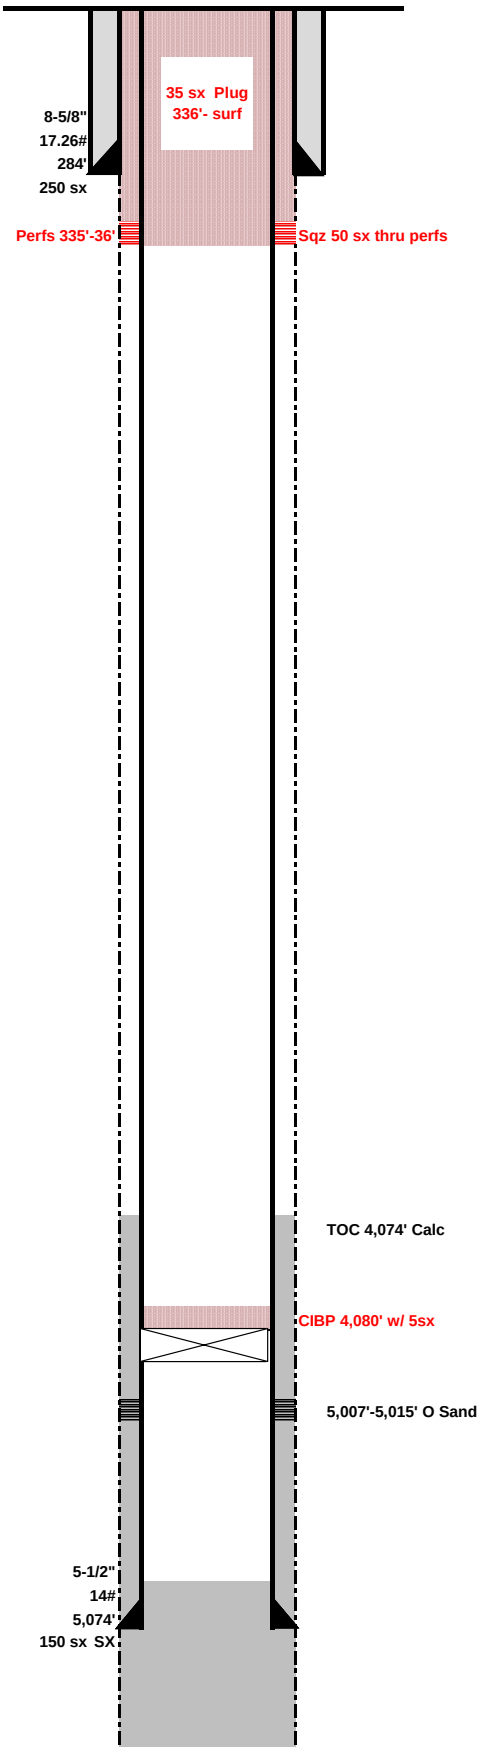

Citation Oil & Gas Corp.

Lease:	**Dickinson**			Well No.	**3**
API No.	05-075-06620			Status	SI
Location:	SWSW Sec 6 T9N R52W 6 PM				
County:	Logan	State:	CO	Field:	Padroni West Unit
TD	5,070'	GL	4,036'	Spud Date:	1/2/61
PBTD	5,010'	KB	4,046'	Comp Date:	1/8/61
Current Perfs/OH:	5,007'-5,015'	Current Zone:	O Sand		

Surface Equipment

Unit Make:		Unit Size:	
Unit S/N:		Unit Rotation:	
SPM:	Stroke Length:	Unit Sheave:	
Prime Mover:		otor Sheave:	
Motor S/N:		Motor RPM:	

Casing Breakdown

	Size	Grade / Wt	Depth	Cement
Surface	8-5/8"	17.26#	284'	250 sx
Production	5-1/2"	14#	5,074'	150 sx
Liner				
Liner				
Liner				

Comments

PREPARED BY:	**LL**	UPDATED:	**2/24/2020**