N

200' 100' 0' 200'

CULTURAL DISTANCES	FROM NEAREST WELL	FROM NEAREST PRODUCTION FACILITY
BUILDING	SW 5217'	SW 4992'
BUILDING UNIT	5280'+	SW 5059'
HIGH OCCU. BUILDING	5280'+	5280'+
D.O.A.A.	5280'+	5280'+
PUBLIC ROAD	SOUTH 4846'	SOUTH 4646'
ABOVE GROUND UTILITY	SW 881'	SW 599'
RAILROAD	5280'+	5280'+
PROPERTY LINE	NORTH 308'	NORTH 205'
CHILD CARE FACILITY	5280'+	5280'+
SCHOOL FACILITY	5280'+	5280'+
SCHOOL PROPERTY LINE	5280'+	5280'+

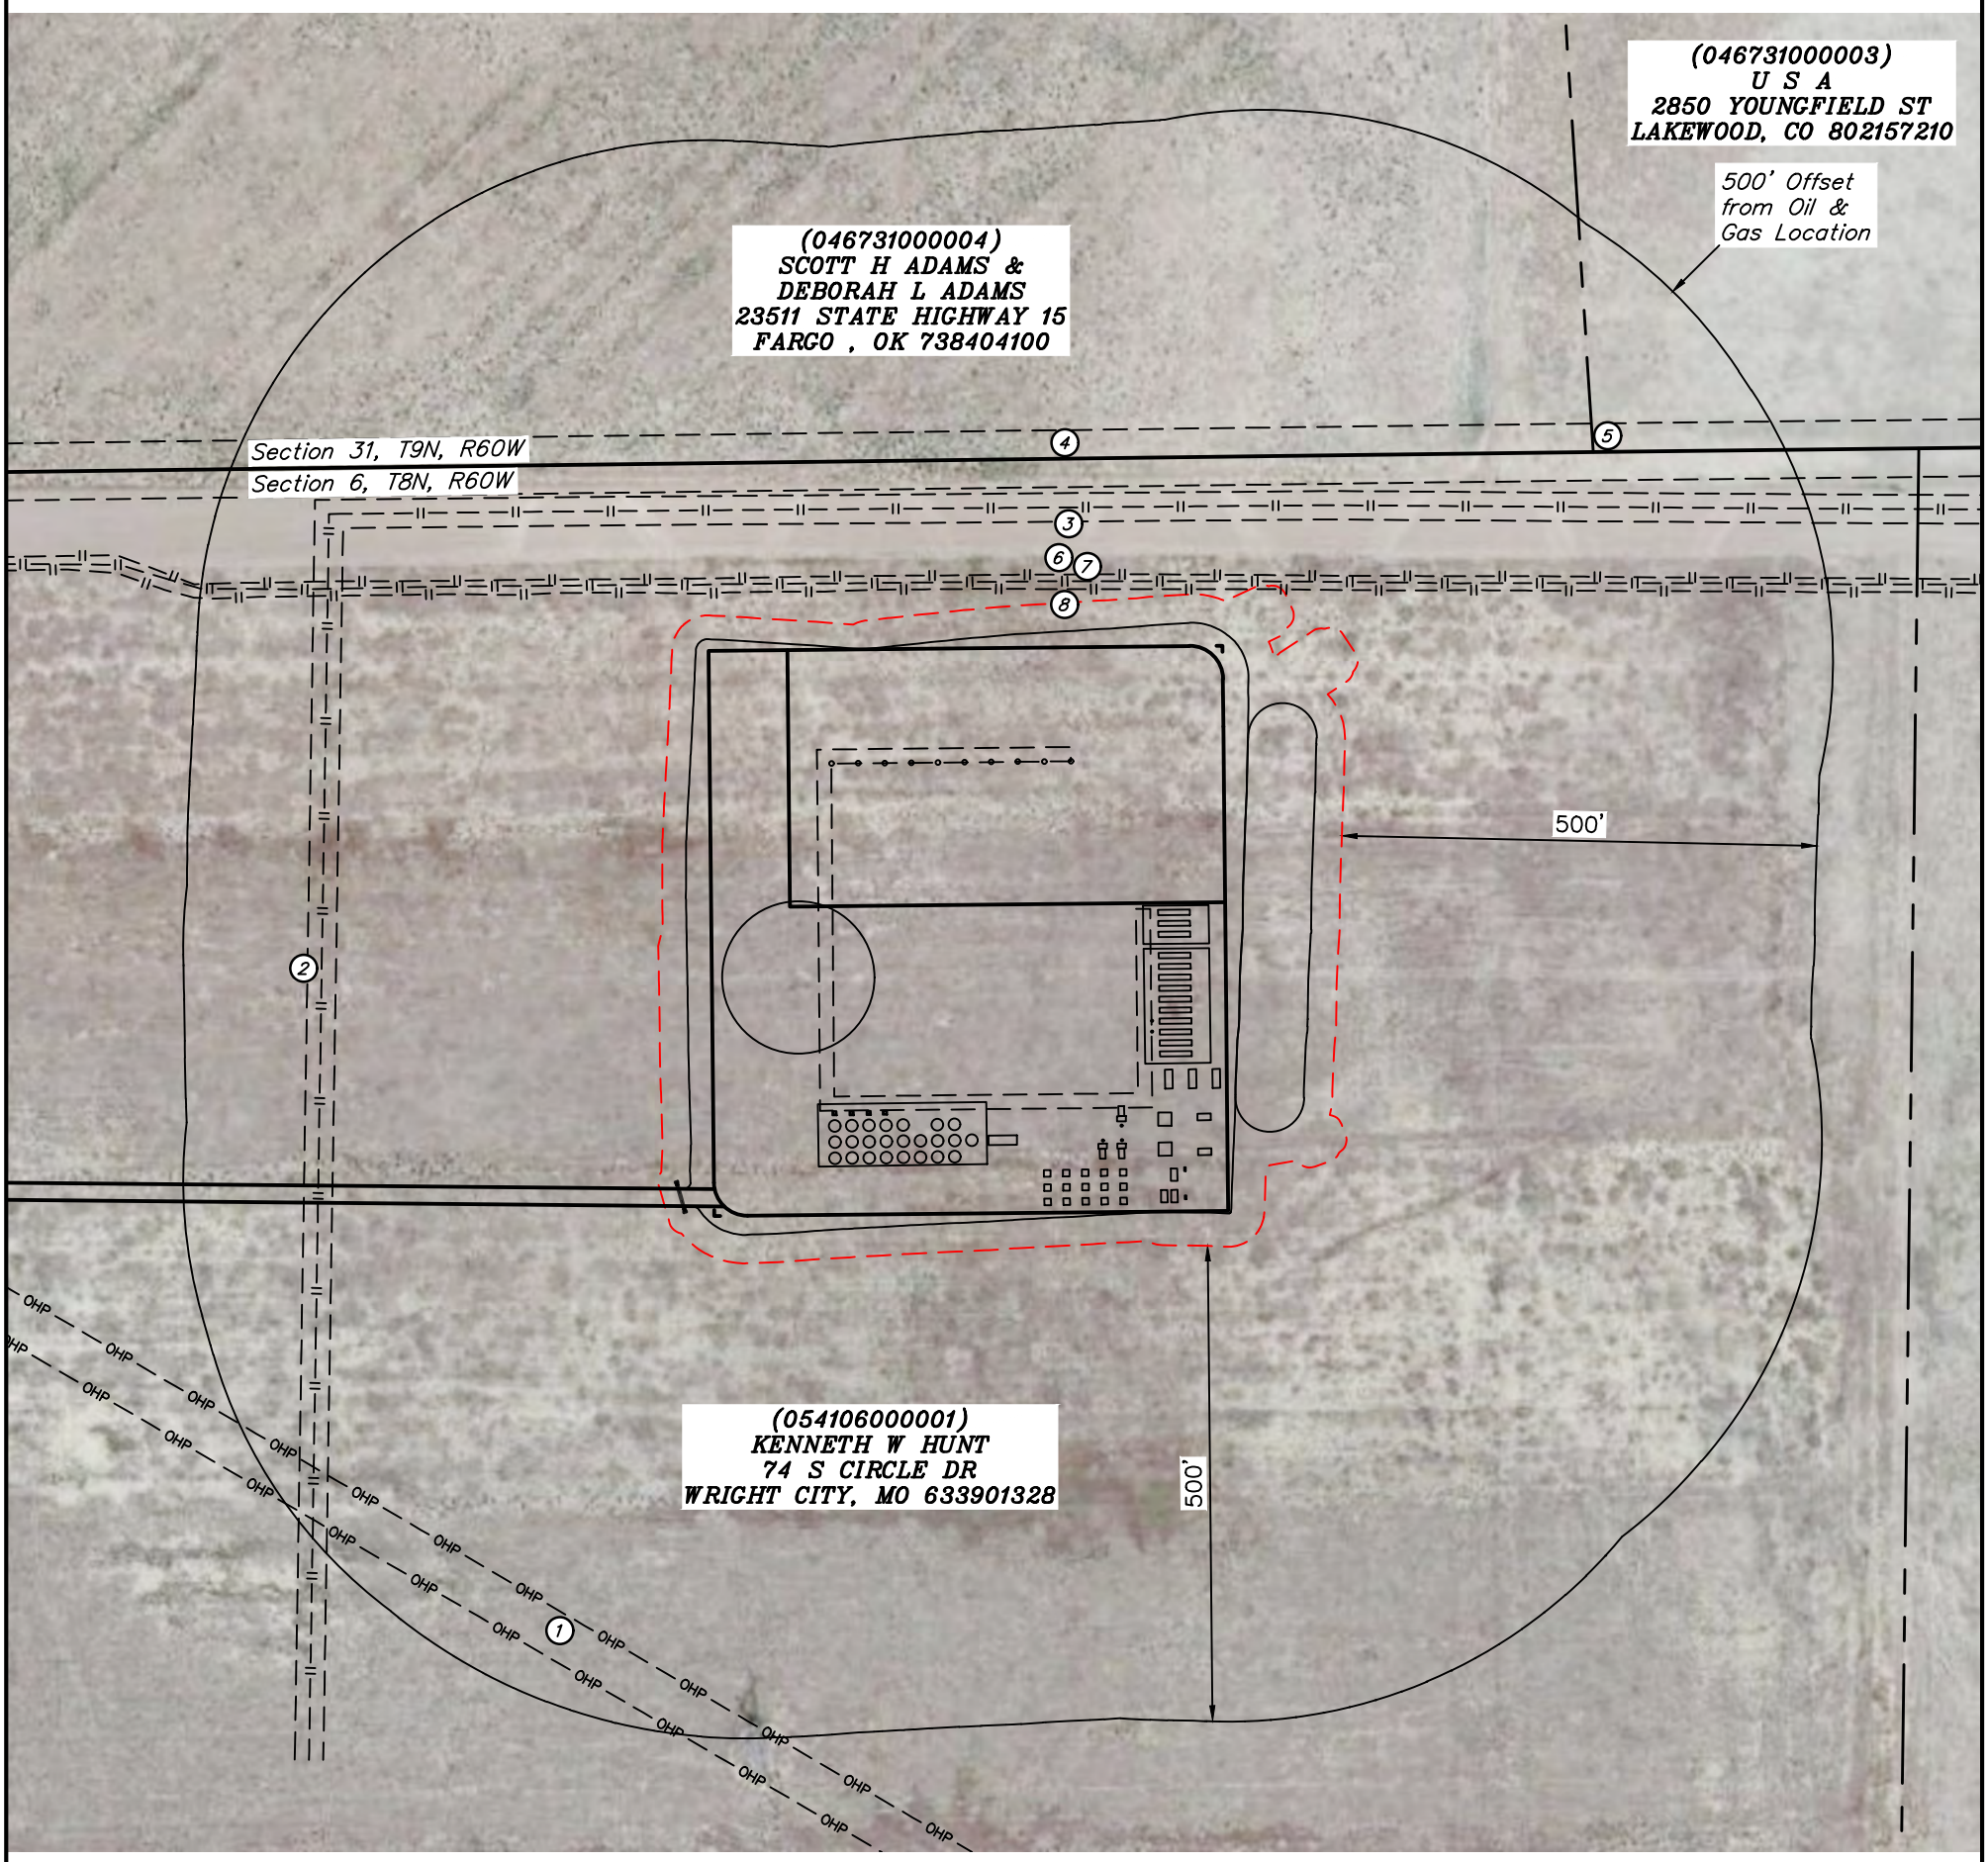

LEGEND

- = OIL & GAS LOCATION
- = PROPERTY LINE
- = PIPELINE
- OHP = POWERLINE

#	FEATURE	BEARING	DISTANCE
1	POWER LINE	SW	552'
2	PIPELINE	WEST	421'
3	PIPELINE	NORTH	267'
4	PROPERTY LINE	NORTH	319'
5	PROPERTY LINE	NE	639'
6	OIL PIPELINE	NORTH	197'
7	6" WATER PIPELINE	NORTH	190'
8	PIPELINE	NORTH	181'

Plant Community: Native Grassland
Current Land Use: Range Land
Future Land Use: Range Land

REV: 4 03-13-20 C.IVIE (EXISTING PIPELINES ADDED)

NOTES:

- Bearings & distances shown are from the nearest oil & gas facility.
- No building units within 2000 feet of proposed oil & gas location.

BISON OIL & GAS II

HUNT FED 8-60 6A PAD
LOT 3, SECTION 6, T8N, R60W, 6th P.M.
WELD COUNTY, COLORADO

SURVEYED BY	GREG WEIMER, N.W.	12-12-19	SCALE
DRAWN BY	D.COX	10-31-17	1" = 200'
LOCATION DRAWING			FIGURE #4

UINTAH ENGINEERING & LAND SURVEYING

UELS, LLC
Corporate Office * 85 South 200 East
Vernal, UT 84078 * (435) 789-1017