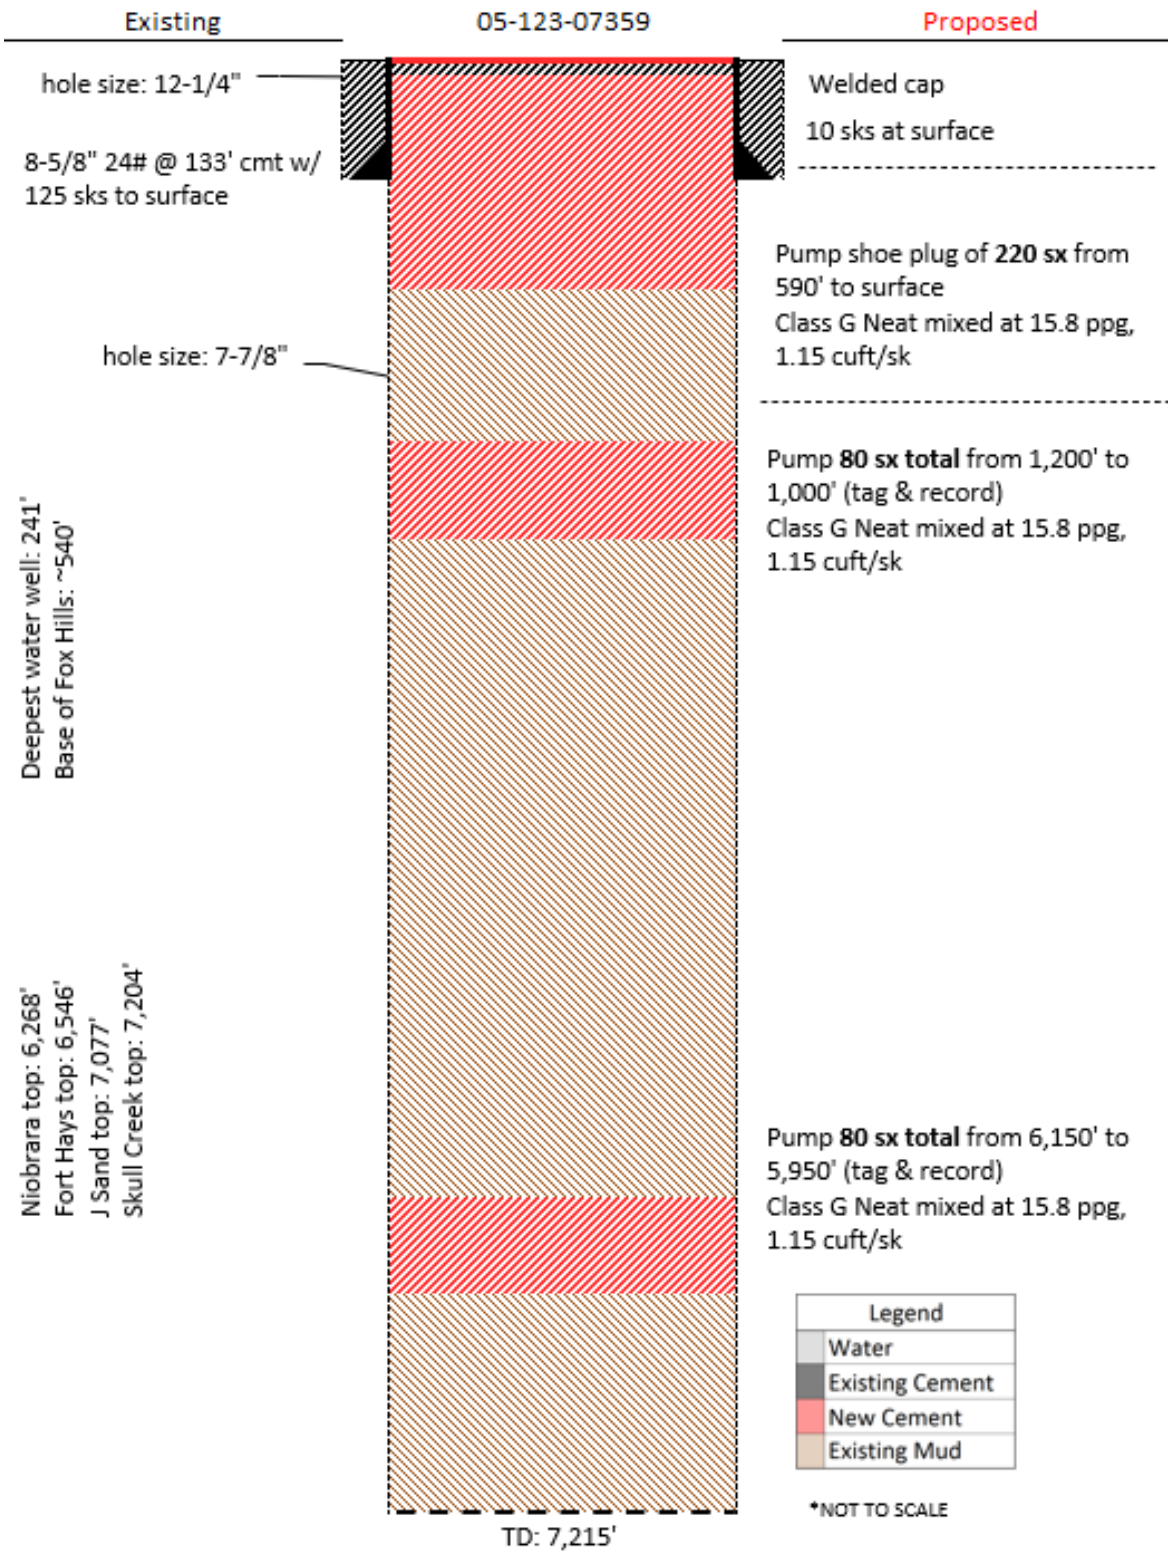WELLBORE DIAGRAM
DAVIS OIL COMPANY
RAY-STATE #1
SWNW SEC 36 8N 61W
WELD COUNTY
05-123-07359