O.W.P. well perforators Inc.

ACOUSTIC CEMENT BOND LOG

COMPANY SUNDANCE OIL CO.
WELL #2-12 BEHRENS FEDERAL LAND BANK
FIELD LATIGO
County ARAPAHOE
State ¢
File

COMPANY SUNDANCE OIL COMPANY & AMOCO PROD. COMPANY
WELL #2-12 BEHRENS-FEDERAL LAND BANK
FIELD LATIGO
COUNTY ARAPAHOE STATE COLORADO

Location SE SE
Sec. 12 Twp. 5S Rge. 61W

Other Logs

Permanent Datum G.L. Elev. 5413
Log Measured From K.B. OR 10' A.G.L.
Drilling Measured From K.B.

Elevation
KB. 5423
DF.
GL. 5413

Type Log	GAMMA RAY	C. T. L.
Run No.	ONE	ONE
Date	10-25-72	10-25-72
Total Depth Driller	6795	6795
Present Depth Driller		
Total Depth O.W.P.	6724	6724
Survey Begins	6724	6120
Survey Ends	6500	6720
Mud Data		
Type Fluid in Hole	WATER	WATER
Salinity PPM Cl		
Weight lb./gal.		
Fluid Level	FULL	FULL
Max. Hole Temp.		
Recorded By	BATES	BATES
Witnessed By	MR. COLLIER	MR. COLIER

BORE HOLE RECORD			CASING RECORD			
Run	Bit	From	To	Size	Wgt.	From	To
				4½		SURFACE	T.D.

LOGGING TOOL DATA

Truck No. Inst. Truck No. 508 Tool Serial No.

GAMMA RAY		NEUTRON	
Tool Model No.	Dia. 1 11/16"	Log Type	
Detector Model No.		Tool Model No.	Dia.
Type G.M.C.	Length 10"	Detector Model No.	
Distance To N. Source		Type	Length
Reference Literature:		Source Model No.	Serial No.
		Spacing	
		Type	
		Strength	

LOGGING DATA

Depth		Speed	T.C.	Gamma Ray Setting			T.C.	Neutron Setting		
From	To	Ft./mim	Sec.	Sensitivity	Zero	Scale	Sec.	Sensitivity	Zero	Scale
6724	6500	20	3	190	0	5" = 100'				

Calibration Data
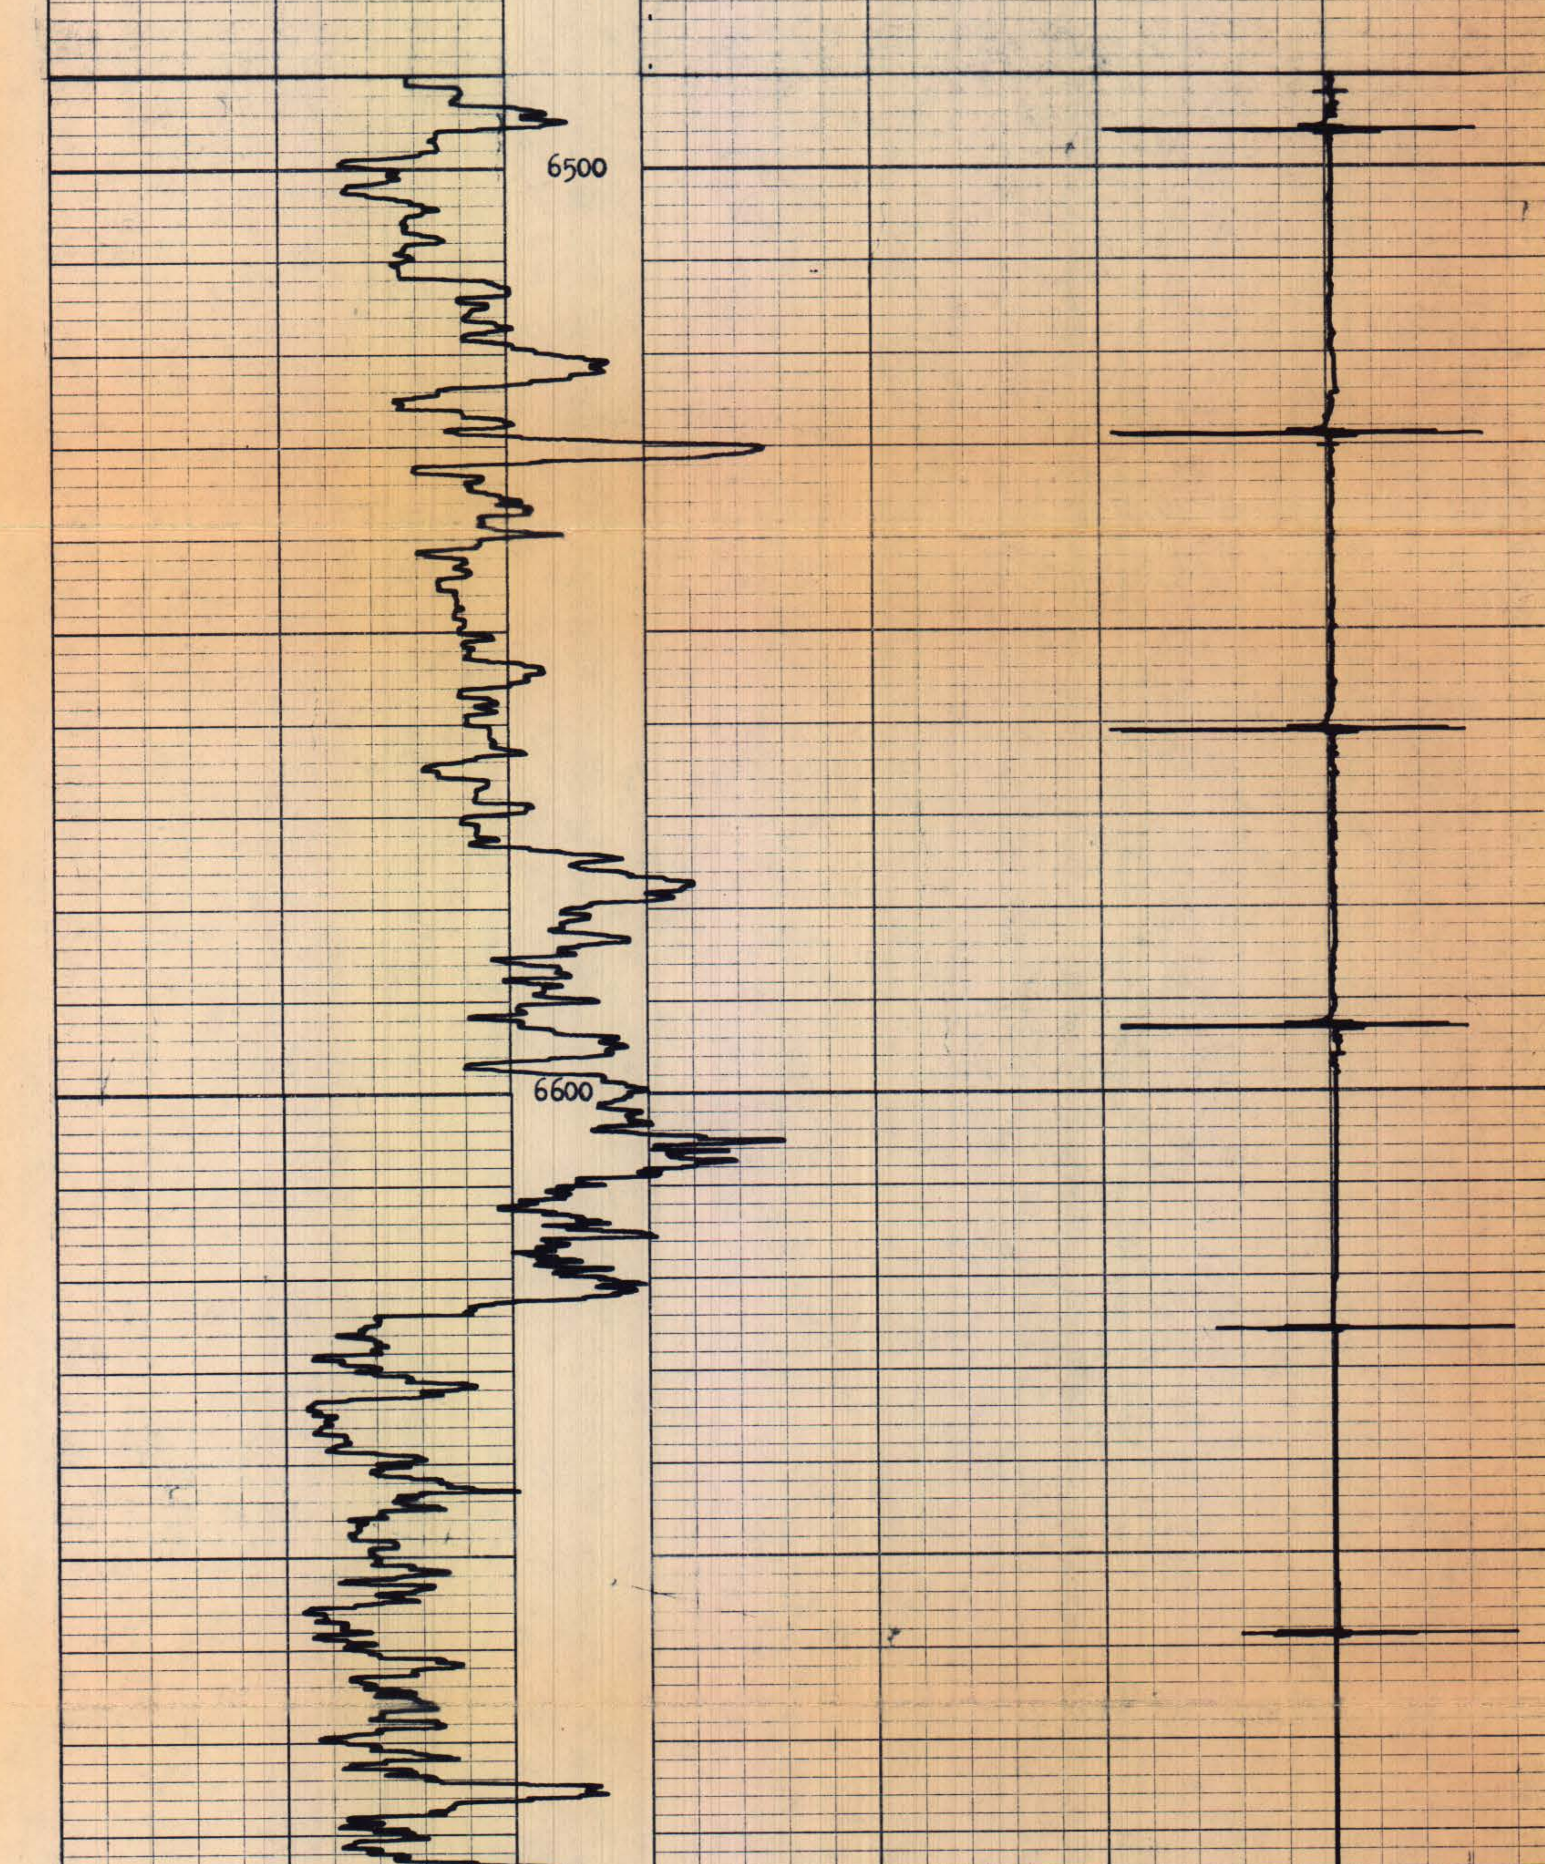
REMARKS: ACOUSTIC CEMENT TOP LOG RUN ON FIRST NEGATIVE PULSE W/15 MICROSECOND GATE. ACOUSTIC TOOL WAS PROPERLY CENTRALIZED FOR STANDARD 4½" CASING.