API:	**05-123-22650**	**CREATED BY:**	**K. MILAM**	**DATE:**	**Jun 23, 2021**
WELL NAME:	**WIEDEMAN 7-21**	**ELEVATION:**	**5002**	**QTRQTR:**	**SWNE**
COUNTY:	**WELD**	**GROUND LEVEL:**	**4990**	**SEC:**	**21**
LATITUDE:	**40.3869724**	**MD:**	**7340**	**TWN:**	**5N**
LONGITUDE:	**-104.895404**	**PBMD:**	**7350**	**RNG:**	**67W**

Existing DATUM: RKB KB=12' **Proposed**

Hole Size/Depth 12-1/4" / 645'

Deepest water well in 1 mile - 0'

445 Sx Cmt

Surface Casing 8-5/8", 24#, J-55 set @ 629'

TOC (from CBL) 2930'

Sussex NOT productive in 1 mile
Top 4070'
Base 4312'
Shannon Base 4830' - NOT productive in 1 mile

Niobrara Top 6898'
Niobrara Perfs 6898' - 7098'

Codell Perfs 7222' - 7244'

780 Sx Cmt

Production Casing 4-1/2", 11.6#, I-80 set @ 7383'
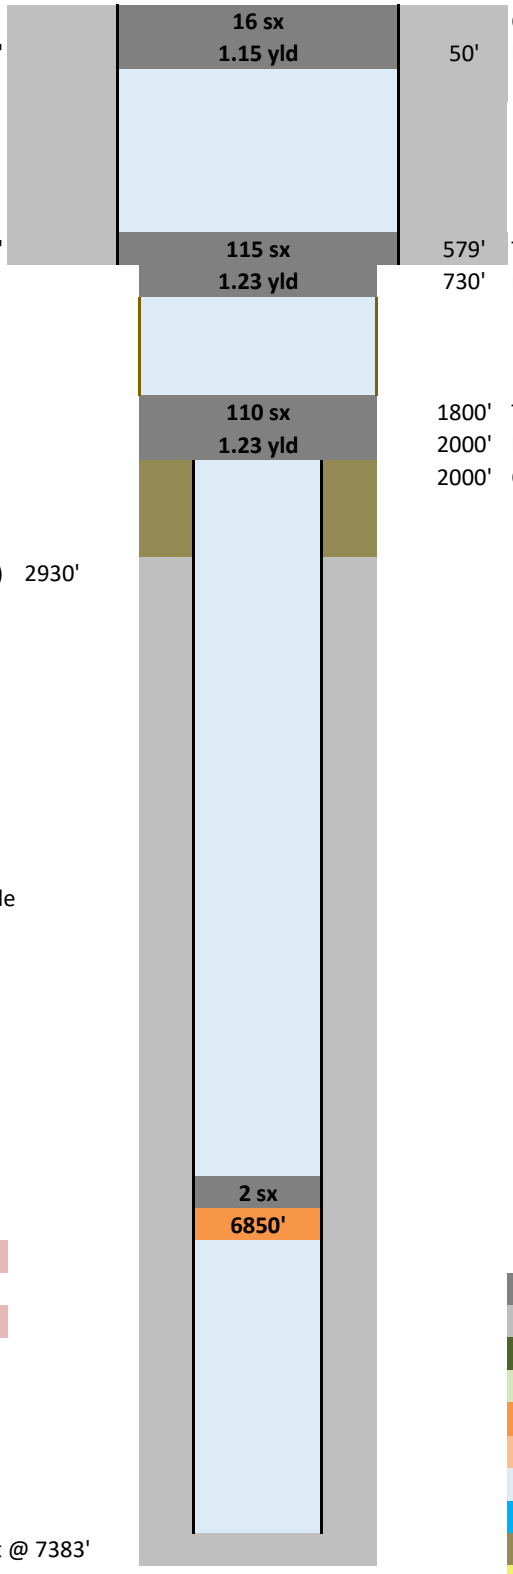
Hole Size/Depth 7-7/8" / 7340'