API:	**05-123-23266**	**CREATED BY:**	**C. MARTIN**	**DATE:**	**Sep 2, 2021**
WELL NAME:	**WEBBER 17-3**	**ELEVATION:**	**4832**	**QTRQTR:**	**NWNE**
COUNTY:	**WELD**	**GROUND LEVEL:**	**4820**	**SEC:**	**3**
LATITUDE:	**40.2576074**	**MD:**	**7474**	**TWN:**	**3N**
LONGITUDE:	**-104.7592144**	**PBMD:**	**7424**	**RNG:**	**66W**

Existing

DATUM: RKB
KB=12'

Proposed

Hole Size/Depth 12-1/4" / 592'

Deepest water well in 1 mile - 500'

410 Sx Cmt

Surface Casing 8-5/8", 24#, J-55 set @ 582'

TOC (from CBL) 3704'

Sussex Productive in 1 mile
Top 4220'
Base 4503'
Shannon Base Absent

Niobrara Top 7001'
Niobrara Perfs 7074' - 7084'

Codell Perfs 7299' - 7314'

705 Sx Cmt

Production Casing 4-1/2", 11.6#, I-80 set @ 7456'
Hole Size/Depth 7-7/8" / 7474'

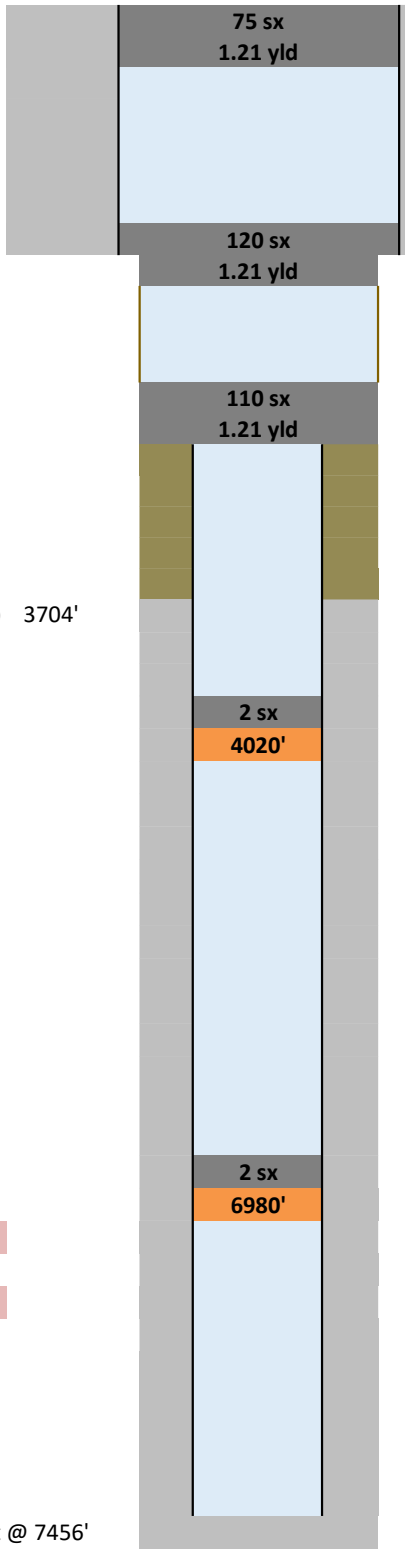

New Cement
Existing Cement
New CICR
Existing CICR
New CIBP
Existing CIBP
Treated Water
Brine
Mud
Sand Plug