API:	**05-123-25349**	**CREATED BY:**	**C. MARTIN**	**DATE:**	**Sep 17, 2021**
WELL NAME:	**ROLAND X 28-4**	**ELEVATION:**	**4917**	**QTRQTR:**	**NWNW**
COUNTY:	**WELD**	**GROUND LEVEL:**	**4904**	**SEC:**	**28**
LATITUDE:	**40.115016**	**MD:**	**7841**	**TWN:**	**2N**
LONGITUDE:	**-104.67609**	**PBMD:**	**7806**	**RNG:**	**65W**

Existing | DATUM: RKB, KB=13' | **Proposed**

Hole Size/Depth 12-1/4" / 925'

Deepest water well in 1 mile - 800'

473 Sx Cmt

Surface Casing 8-5/8", 24#, J-55 set @ 915'

TOC (from CBL) 1950'

Sussex NOT productive in 1 mile
Top 4339'
Base 4618'
Shannon Base Absent

660 Sx Cmt: Stage 2 - DV Tool @ 5576'
BOC (from CBL) 5630'

TOC (from CBL) 6260'

Niobrara Top 6962'

J Sand Perfs 7700' - 7738'

920 Sx Cmt

Production Casing 4-1/2", 11.6#, I-80 set @ 7790'
Hole Size/Depth 7-7/8" / 7841'

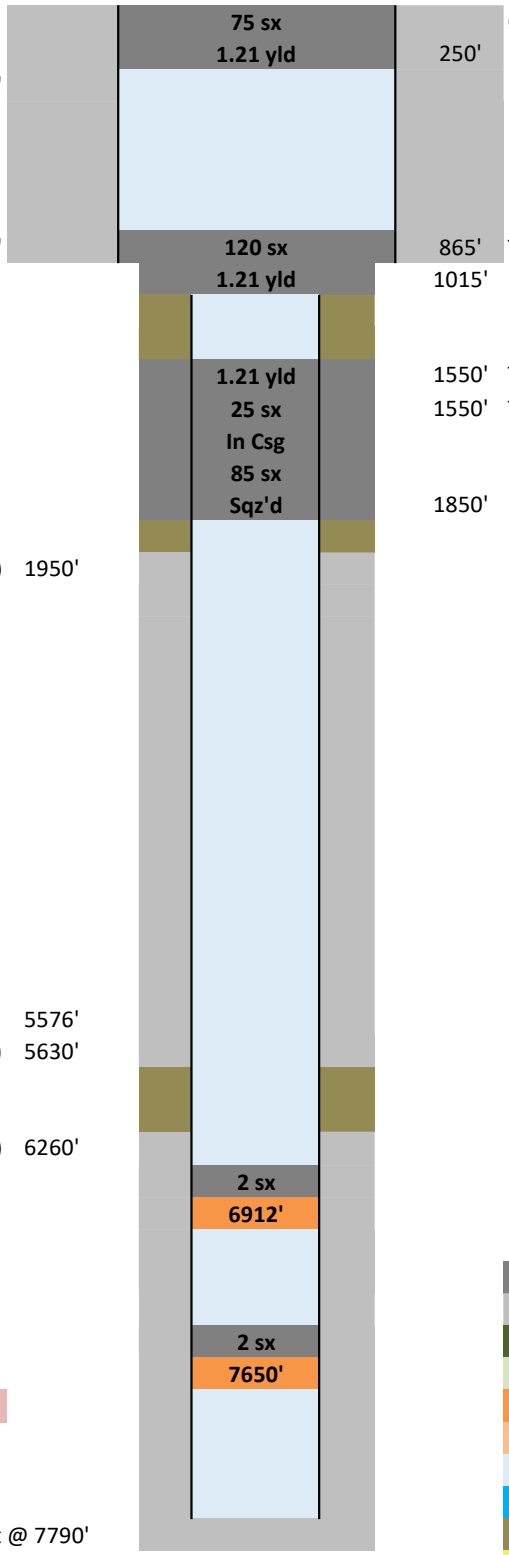

New Cement
Existing Cement
New CICR
Existing CICR
New CIBP
Existing CIBP
Treated Water
Brine
Mud
Sand Plug