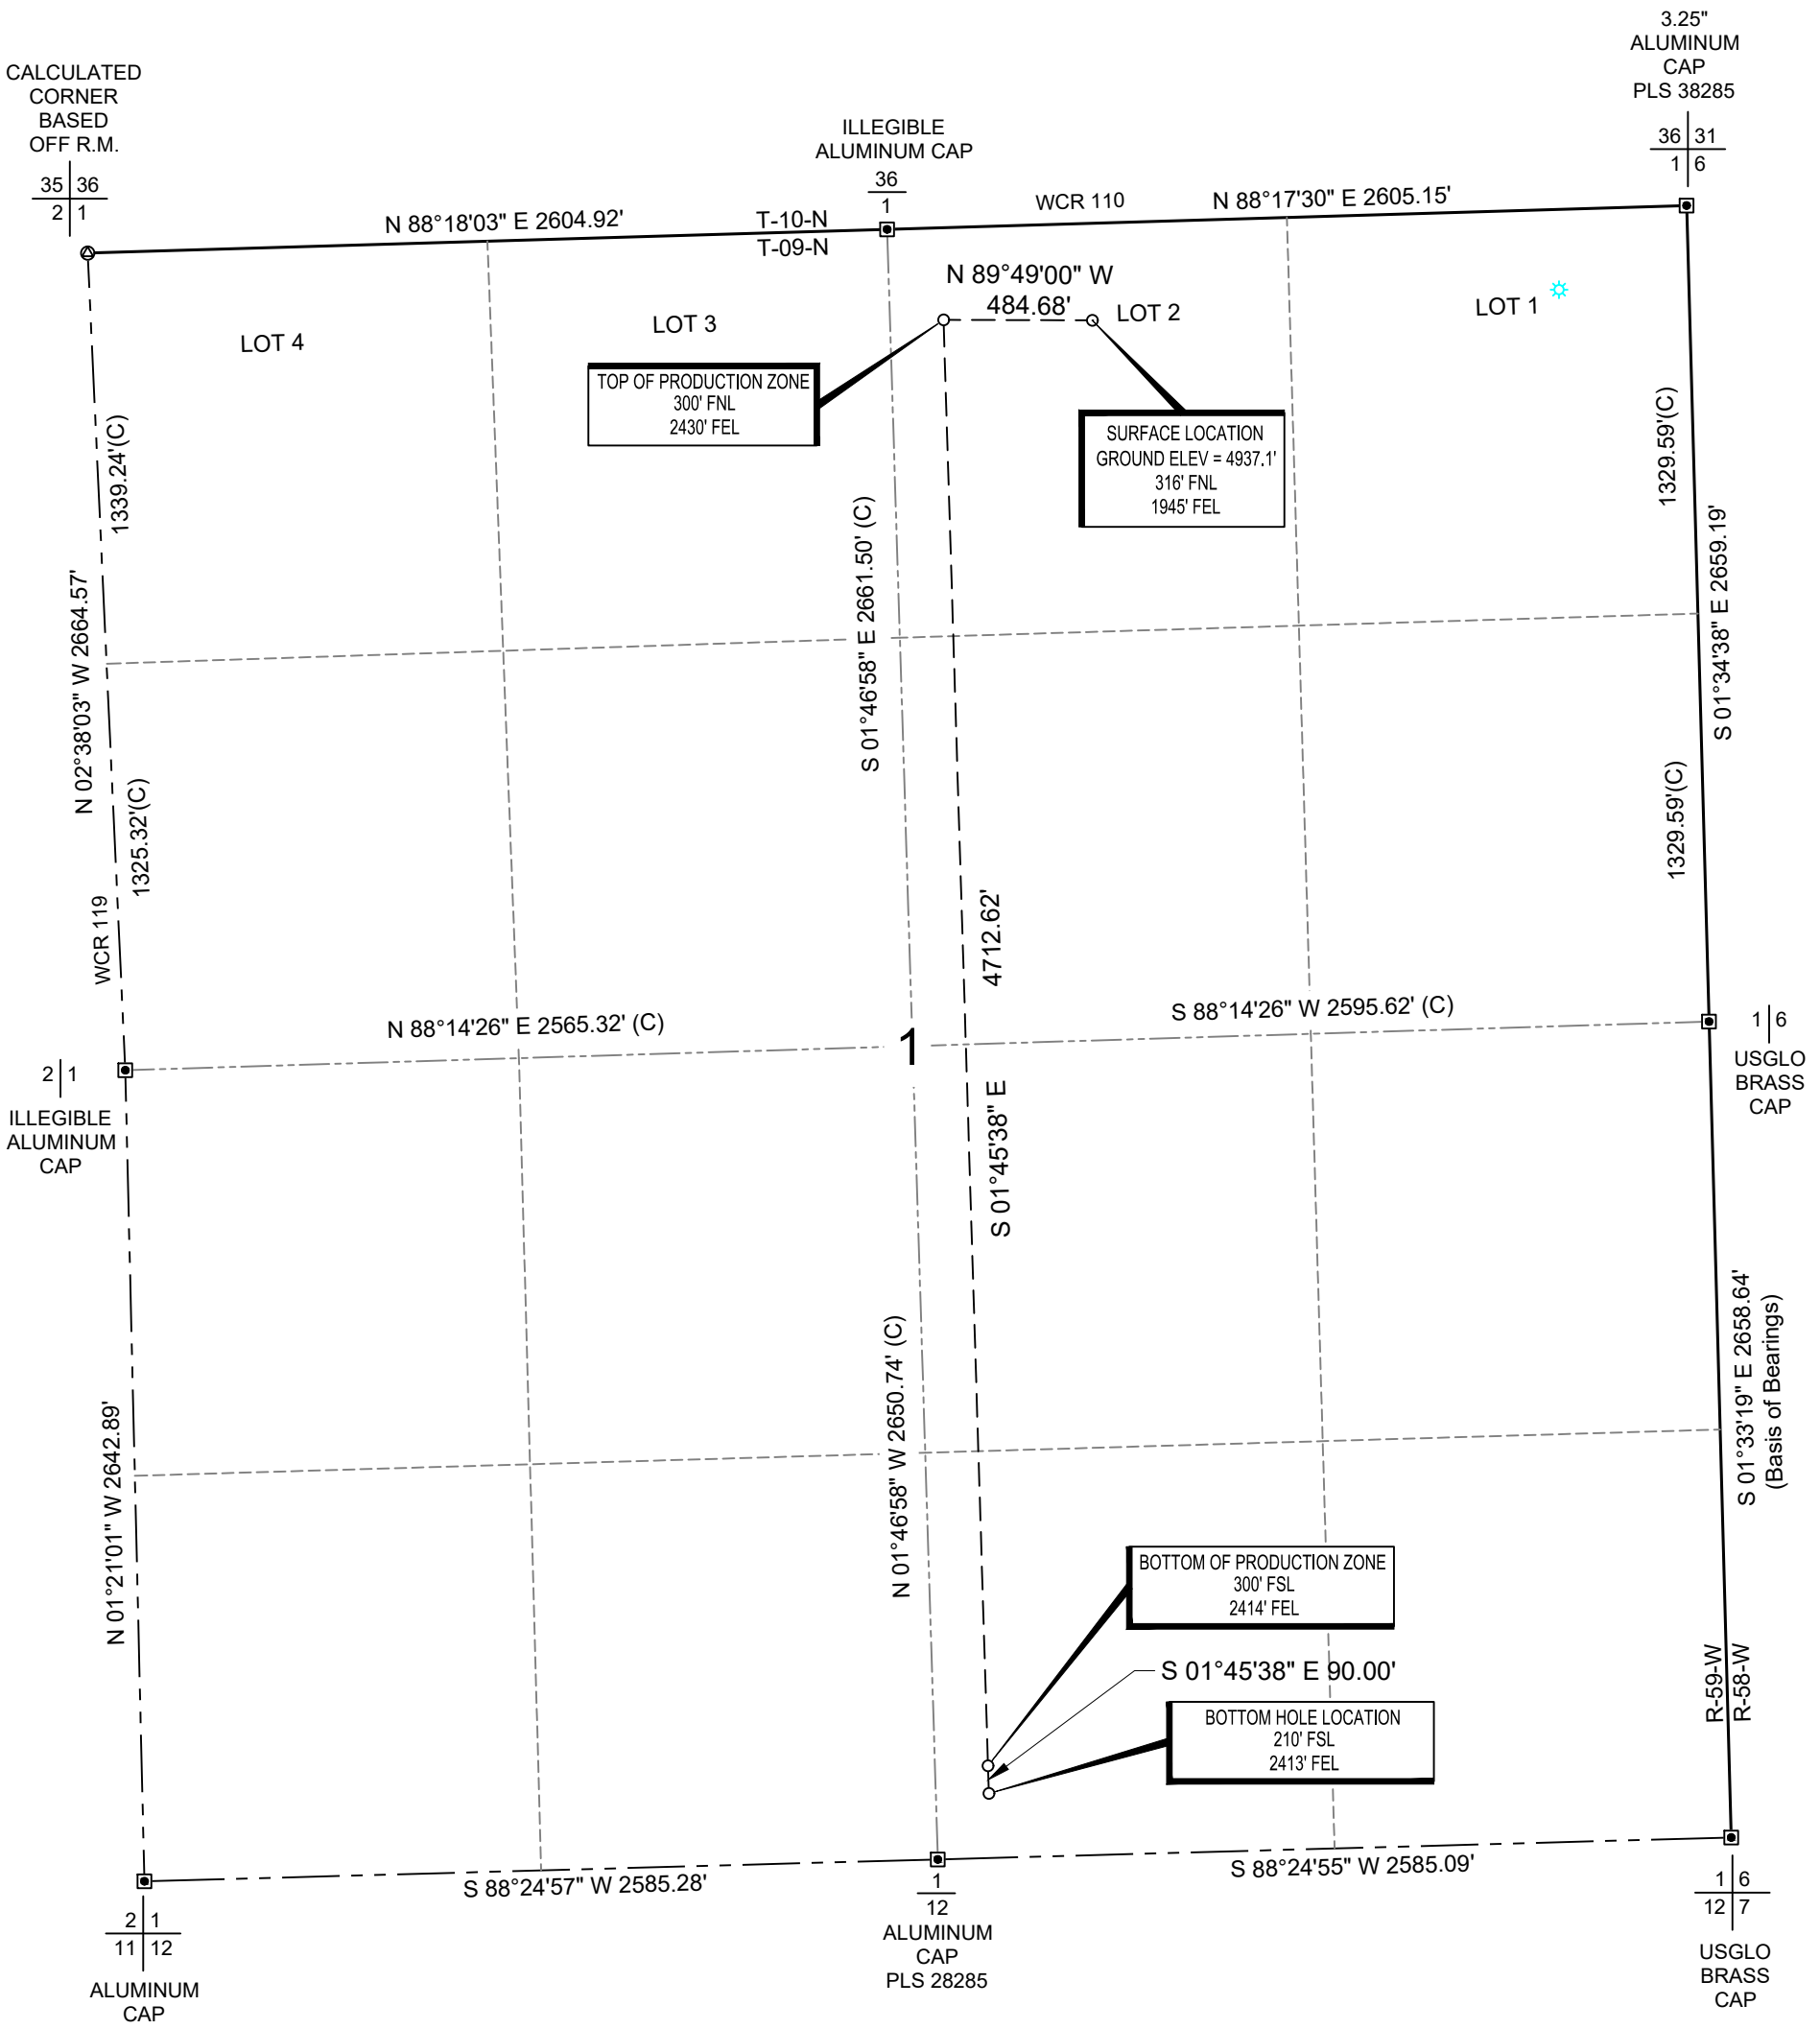

POINT	NAD 83		NAD 27	
SURFACE HOLE LOCATION	N:	1533278.48	N:	533276.56
	E:	3436310.66	E:	2436461.60
	LAT:	N40.7865929	LAT:	N40.7866061
	LONG:	W103.9243450	LONG:	W103.9238418
TOP OF PRODUCTION ZONE	N:	1533280.03	N:	533278.11
	E:	3435825.98	E:	2435976.91
	LAT:	N40.7866207	LAT:	N40.7866340
	LONG:	W103.9260949	LONG:	W103.9255917
BOTTOM OF PRODUCTION ZONE	N:	1528569.64	N:	528567.74
	E:	3435970.76	E:	2436121.73
	LAT:	N40.7736870	LAT:	N40.7737001
	LONG:	W103.9258741	LONG:	W103.9253708
BOTTOM HOLE LOCATION	N:	1528479.68	N:	528477.78
	E:	3435973.53	E:	2436124.5
	LAT:	N40.7734400	LAT:	N40.7734531
	LONG:	W103.9258699	LONG:	W103.9253666

LEGEND

- SECTION LINE
- QUARTER SECTION LINE
- SIXTEENTH SECTION LINE
- RANGE/TOWNSHIP LINE
- POINT OF INTERSECTION
- MONUMENT FOUND
- CALCULATED CORNER
- OIL / GAS WELL

SCALE: 1" = 600'

0' 300' 600'

COLORADO LICENSED
KYLER R. WALKER
38664
10/12/21
PROFESSIONAL LAND SURVEYOR

TOPOGRAPHIC
LOYALTY INNOVATION LEGACY
520 Stacy Court Ste B, Lafayette, CO 80026
303.666.0379 www.topographic.com

SURVEYOR'S STATEMENT

THE UNDERSIGNED HEREBY STATES THAT THE WELL LOCATION SHOWN HEREON WAS STAKED ON THE GROUND BASED ON EXISTING MONUMENTATION AND/OR PHYSICAL EVIDENCE FOUND IN THE FIELD AND IS CORRECT TO THE BEST OF MY KNOWLEDGE, INFORMATION AND BELIEF.

NOTES

1. HORIZONTAL (NAD 83) AND VERTICAL (NAVD 88) DATUM IS BASED ON THE TRIMBLE VRS NETWORK. THE LINEAL UNITS OF MEASUREMENT ARE U.S. SURVEY FEET.
2. ALL DISTANCES SHOWN HEREON ARE IN GRID.
3. ALL DIRECTIONS, DISTANCES, AND DIMENSIONS SHOWN HEREON ARE BASED ON COORDINATES FROM THE "COLORADO COORDINATE SYSTEM OF 1983 NORTH ZONE" (TITLE 38, ARTICLE 52 C.R.S.).
4. ALL SECTION LINE DIMENSIONS SHOWN HEREON ARE BASED ON FIELD MEASUREMENTS OF EXISTING MONUMENTS AND/OR PHYSICAL EVIDENCE FOUND IN THE FIELD UNLESS OTHERWISE INDICATED.
5. PHYSICAL FEATURES SHOWN HEREON ARE FOR GRAPHICAL REPRESENTATION ONLY.
6. SEE FORM 2A FOR VISIBLE IMPROVEMENTS WITHIN 500' OF WELLHEAD.
7. DISTANCES TO NEAREST SECTION LINES ARE MEASURED PERPENDICULARLY.
8. THIS IS NOT A LAND SURVEY NOR LAND SURVEY PLAT.

PDOP READING: 1.5 INSTRUMENT OPERATOR: T. ONLEY

VERDAD RESOURCES
TIMBRO 0101-09H

FIELD	03/16/2018	DRAFT	SW
REV 3	10/12/2021	CHECK	PAV
SHEET : 1 OF 1		JOB: 126032	

WELL LOCATION MAP
S.H.L. NW/4 NE/4, SECTION 1 T9N R59W 6TH PM
TPZ NW/4 NE/4, SECTION 1 T9N R59W 6TH PM
BPZ SW/4 SE/4, SECTION 1 T9N R59W 6TH PM
BHL SW/4 SE/4, SECTION 1 T9N R59W 6TH PM
WELD COUNTY, COLORADO

G:\GEOSURV\WELDZNORTH\VERDAD\TIMBRO 0101\FINAL PRODUCTS\LO_TIMBRO_0101_09H_REV3.DWG 10/12/2021 12:08:31 PM swest