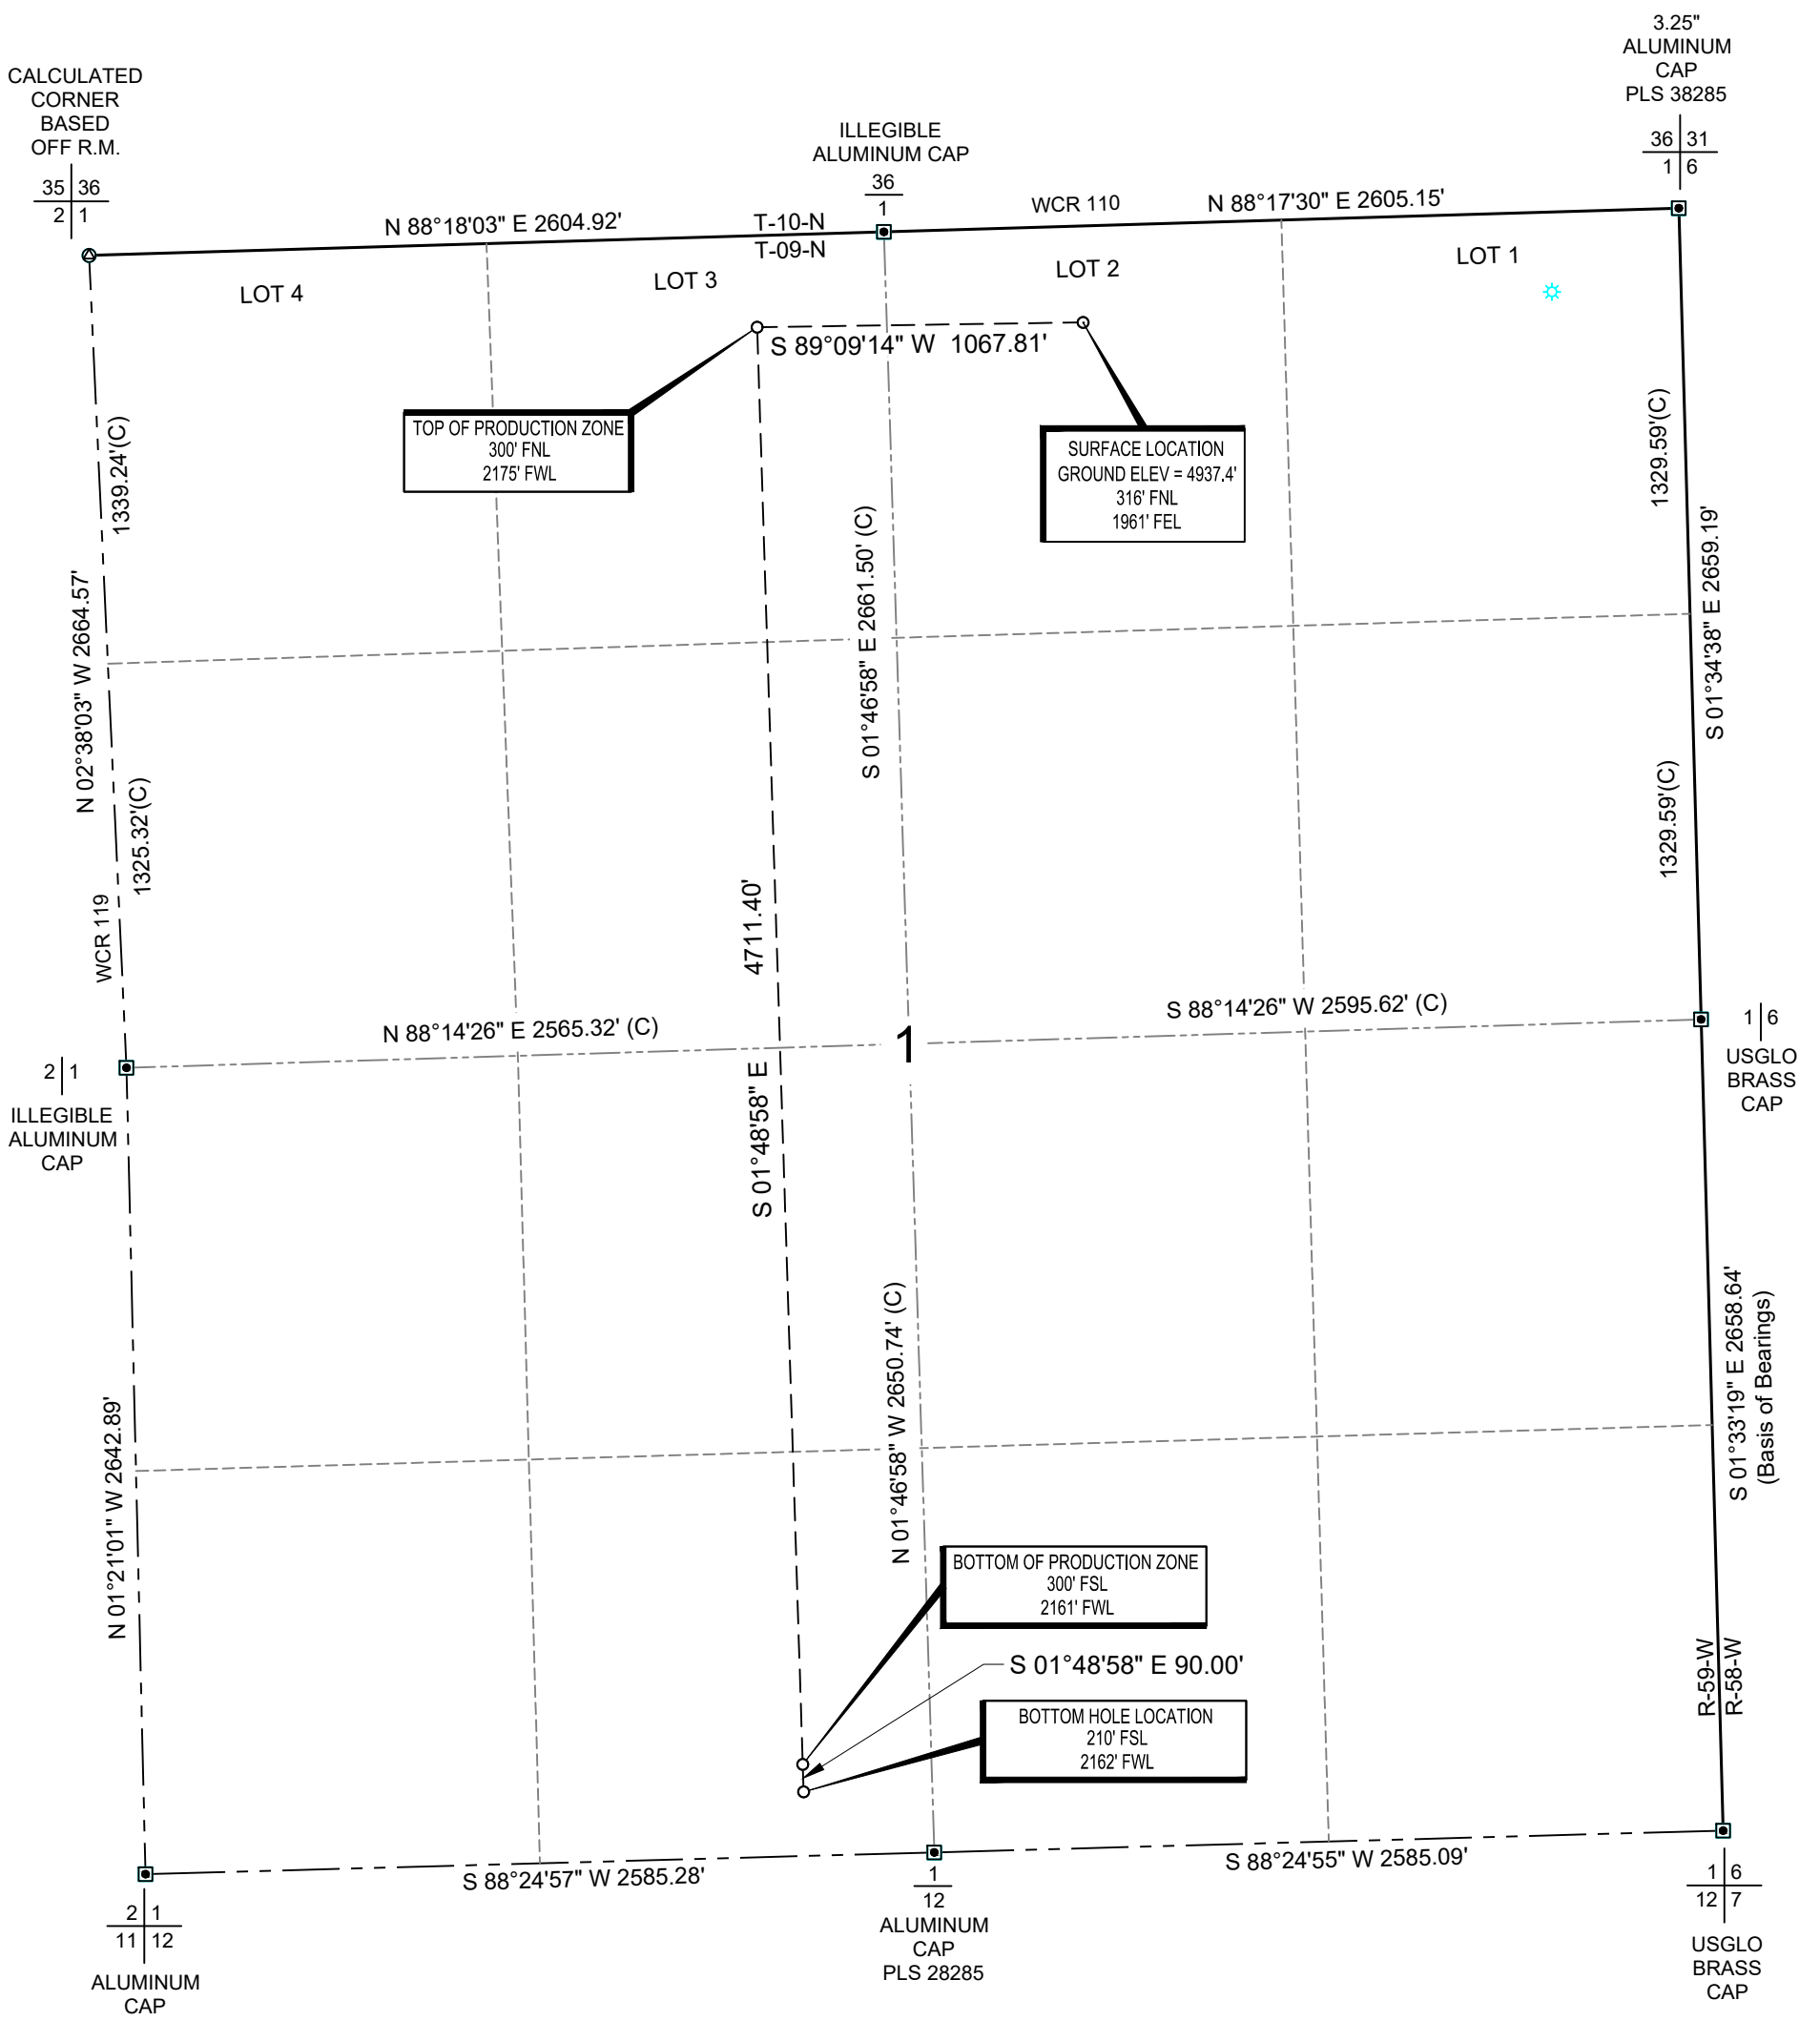

POINT	NAD 83		NAD 27	
SURFACE HOLE LOCATION	N:	1533278.00	N:	533276.09
	E:	3436294.67	E:	2436445.60
	LAT:	N40.7865923	LAT:	N40.7866056
	LONG:	W103.9244028	LONG:	W103.9238996
TOP OF PRODUCTION ZONE	N:	1533262.24	N:	533260.30
	E:	3435226.97	E:	2435377.88
	LAT:	N40.7866011	LAT:	N40.7866143
	LONG:	W103.9282588	LONG:	W103.9277555
BOTTOM OF PRODUCTION ZONE	N:	1528553.20	N:	528551.29
	E:	3435376.28	E:	2435527.23
	LAT:	N40.7736708	LAT:	N40.7736839
	LONG:	W103.9280212	LONG:	W103.9275179
BOTTOM HOLE LOCATION	N:	1528463.24	N:	528461.33
	E:	3435379.13	E:	2435530.09
	LAT:	N40.7734238	LAT:	N40.7734369
	LONG:	W103.9280166	LONG:	W103.9275133

LEGEND

- SECTION LINE
- QUARTER SECTION LINE
- SIXTEENTH SECTION LINE
- RANGE/TOWNSHIP LINE
- POINT OF INTERSECTION
- MONUMENT FOUND
- CALCULATED CORNER
- OIL / GAS WELL

SCALE: 1" = 600'

0' 300' 600'

COLORADO LICENSED KYLE R. WALKER 38664 PROFESSIONAL LAND SURVEYOR 10/12/21

TOPOGRAPHIC
LOYALTY INNOVATION LEGACY
520 Stacy Court Ste B, Lafayette, CO 80026
303.666.0379 www.topographic.com

SURVEYOR'S STATEMENT

THE UNDERSIGNED HEREBY STATES THAT THE WELL LOCATION SHOWN HEREON WAS STAKED ON THE GROUND BASED ON EXISTING MONUMENTATION AND/OR PHYSICAL EVIDENCE FOUND IN THE FIELD AND IS CORRECT TO THE BEST OF MY KNOWLEDGE, INFORMATION AND BELIEF.

NOTES

1. HORIZONTAL (NAD 83) AND VERTICAL (NAVD 88) DATUM IS BASED ON THE TRIMBLE VRS NETWORK. THE LINEAL UNITS OF MEASUREMENT ARE U.S. SURVEY FEET.
2. ALL DISTANCES SHOWN HEREON ARE IN GRID.
3. ALL DIRECTIONS, DISTANCES, AND DIMENSIONS SHOWN HEREON ARE BASED ON COORDINATES FROM THE "COLORADO COORDINATE SYSTEM OF 1983 NORTH ZONE" (TITLE 38, ARTICLE 52 C.R.S.).
4. ALL SECTION LINE DIMENSIONS SHOWN HEREON ARE BASED ON FIELD MEASUREMENTS OF EXISTING MONUMENTS AND/OR PHYSICAL EVIDENCE FOUND IN THE FIELD UNLESS OTHERWISE INDICATED.
5. PHYSICAL FEATURES SHOWN HEREON ARE FOR GRAPHICAL REPRESENTATION ONLY.
6. SEE FORM 2A FOR VISIBLE IMPROVEMENTS WITHIN 500' OF WELLHEAD.
7. DISTANCES TO NEAREST SECTION LINES ARE MEASURED PERPENDICULARLY.
8. THIS IS NOT A LAND SURVEY NOR LAND SURVEY PLAT.

PDOP READING: 1.5 INSTRUMENT OPERATOR: T. ONLEY

VERDAD RESOURCES
TIMBRO 0101-07H

FIELD	03/16/2018	DRAFT	SW
REV 3	10/12/2021	CHECK	PAV
SHEET : 1 OF 1		JOB: 126032	

WELL LOCATION MAP
S.H.L. NW/4 NE/4, SECTION 1 T9N R59W 6TH PM
TPZ NE/4 NW/4, SECTION 1 T9N R59W 6TH PM
BPZ SE/4 SW/4, SECTION 1 T9N R59W 6TH PM
BHL SE/4 SW/4, SECTION 1 T9N R59W 6TH PM
WELD COUNTY, COLORADO

G:\GEOSURV\WELDZNORTH\VERDAD\TIMBRO 0101\FINAL PRODUCTS\LO_TIMBRO_0101_07H_REV3.DWG 10/12/2021 12:07:09 PM swest