BHA #1

BHA Description: 7 7/8 OPEN HOLE DRILLOUT
Company: EXTRACTION OIL AND GAS
Lease/Well: MEDSKER / 1-28

	Casing		Work String	
	Vertical	Horizontal	String 1	String 2
OD	8.625			
ID	8.097			
Wt/Ft	24			
Connection				
Grade	J55			
Drift	7.972			

Date: 15-Sep-21
Field:
State/County: CO - ARAPAHOE
KLX Representative: DUSTIN EDERER
6614276290

Tubing From Tally Used in BHA	OD	ID	Total Length
Select Work String			

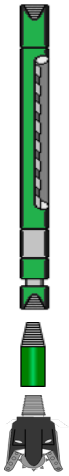

Serial Number
K355040
K344539
1687956

TOOL DESCRIPTION	TOOL			FISH NECK	
	OD	ID	LENGTH	OD	LENGTH
3 1/8 MOTOR 5/6 3.5 5BPM	3.125	NA	11.040	3.125	0.940
BIT SUB 4 1/2 REG BOX X 2 3/8 REG PIN	5.500	1.000	0.600	0.000	0.000
7 7/8 OD MILL TOOTH TRI CONE BIT	7.875	2.310	0.770	0.000	0.000

Minimum Inside Diameter	1.000
Maximum Outside Diameter	7.875
BHA #1 - 7 7/8 OPEN HOLE DRILLOUT Total Length	12.41

Additional Notes: