## Proposed Wellbore Schematic

| | | | |
|---|---|---|---|
| Well Name: | Alice Nay 2 | Date Prepared: | 11/23/2021 |
| Location: | 1980' FSL, 1830' FEL, NWSE Sec 14, T9N, R58W | Last Updated: | 11/23/2021 |
| County | Weld | Spud Date: | 6/9/1960 |
| API #: | 05-123-05652 | Completion Start Date: | N/A |
| Co-ordinates: | 40.749665 / -103.828185 | Last Workover Date: | N/A |
| Elevations: | GROUND: Unknown | Prepared by: | Jake Van Bramer |
| | KB: Unknown | Updated by: | -- |
| Depths (KB): | PBTD: -- | | |
| | TD: 5662' | | |

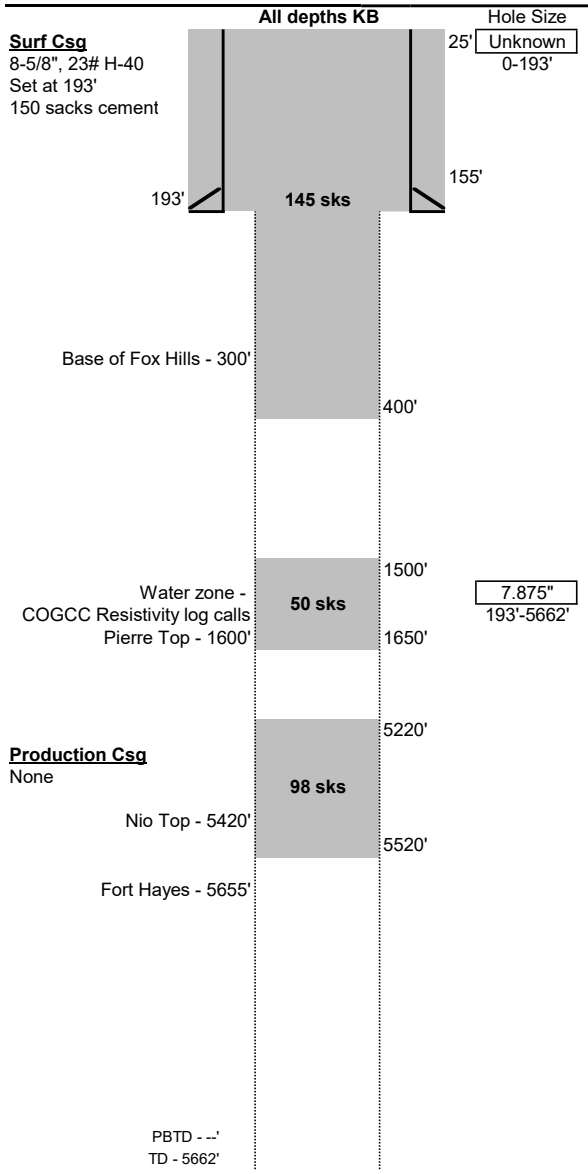


PBTD - --'
TD - 5662'

**Surface Casing:**
Unknown Hole Size, assumed to be 12.25"
Landed 8-5/8", 23# Grade H-40 casing at 193'
Cemented with 150 sks

**Production Casing:**
No production casing

**Open Hole:**
193'-5662', hole size 7-7/8"

**Tubing:**
None

**Rods:**
None

**Perforations:**
None

**P&A Plugs:**
1. 98 sks Class G (1.15 cuft/sk) from 5220'-5520' (new)
2. 50 sks Class G (1.15 cuft/sk) from 1500'-1650' (new)
3. 145 sks Class G (1.15 cuft/sk) from 400' to surface (new)

**Additional Notes:**

**Initial Potential Test:**

**Formation Tops:**

| | |
|---|---|
| Niobrara | 5420' |
| Fort Hayes | 5655' |