Vessels Oil & Gas | D. Darling 8/1/96

Proposed Wellbore diagram

VESSELS MINERALS 30-5
NENW Sec 30-T1N-R68W (surf)
Weld County, Colorado
J/Codell / Niobrara

Commingled Multiple Completion

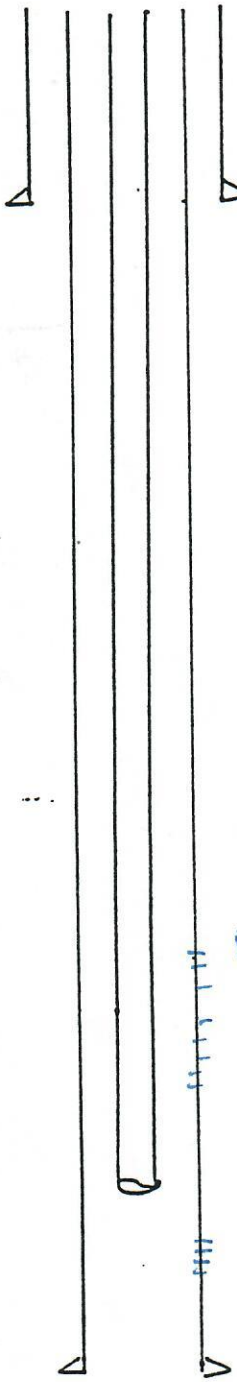

9 5/8", 36# J-55 csg @ 870'
cmt to surface

00061347

Niobrara/Codell - perf 1 spf & frac together w/400,000 # 20/40 sand.

2 3/8", 4.7# J-55 tbg @ 8300' TVD

J Sand - perf 2 spf & frac w/ 500,000# 20/40 sand

4 1/2", 11.6 # N-80 or equiv csg @ 8500' TVD
cmt to 300' above top of Niobrara & through Sussex if potentially productive.