Proposed P&A WBD

Well Name: GREEN USX EE13-13

Land, Original Hole, 7/25/2022 7:52:38 PM
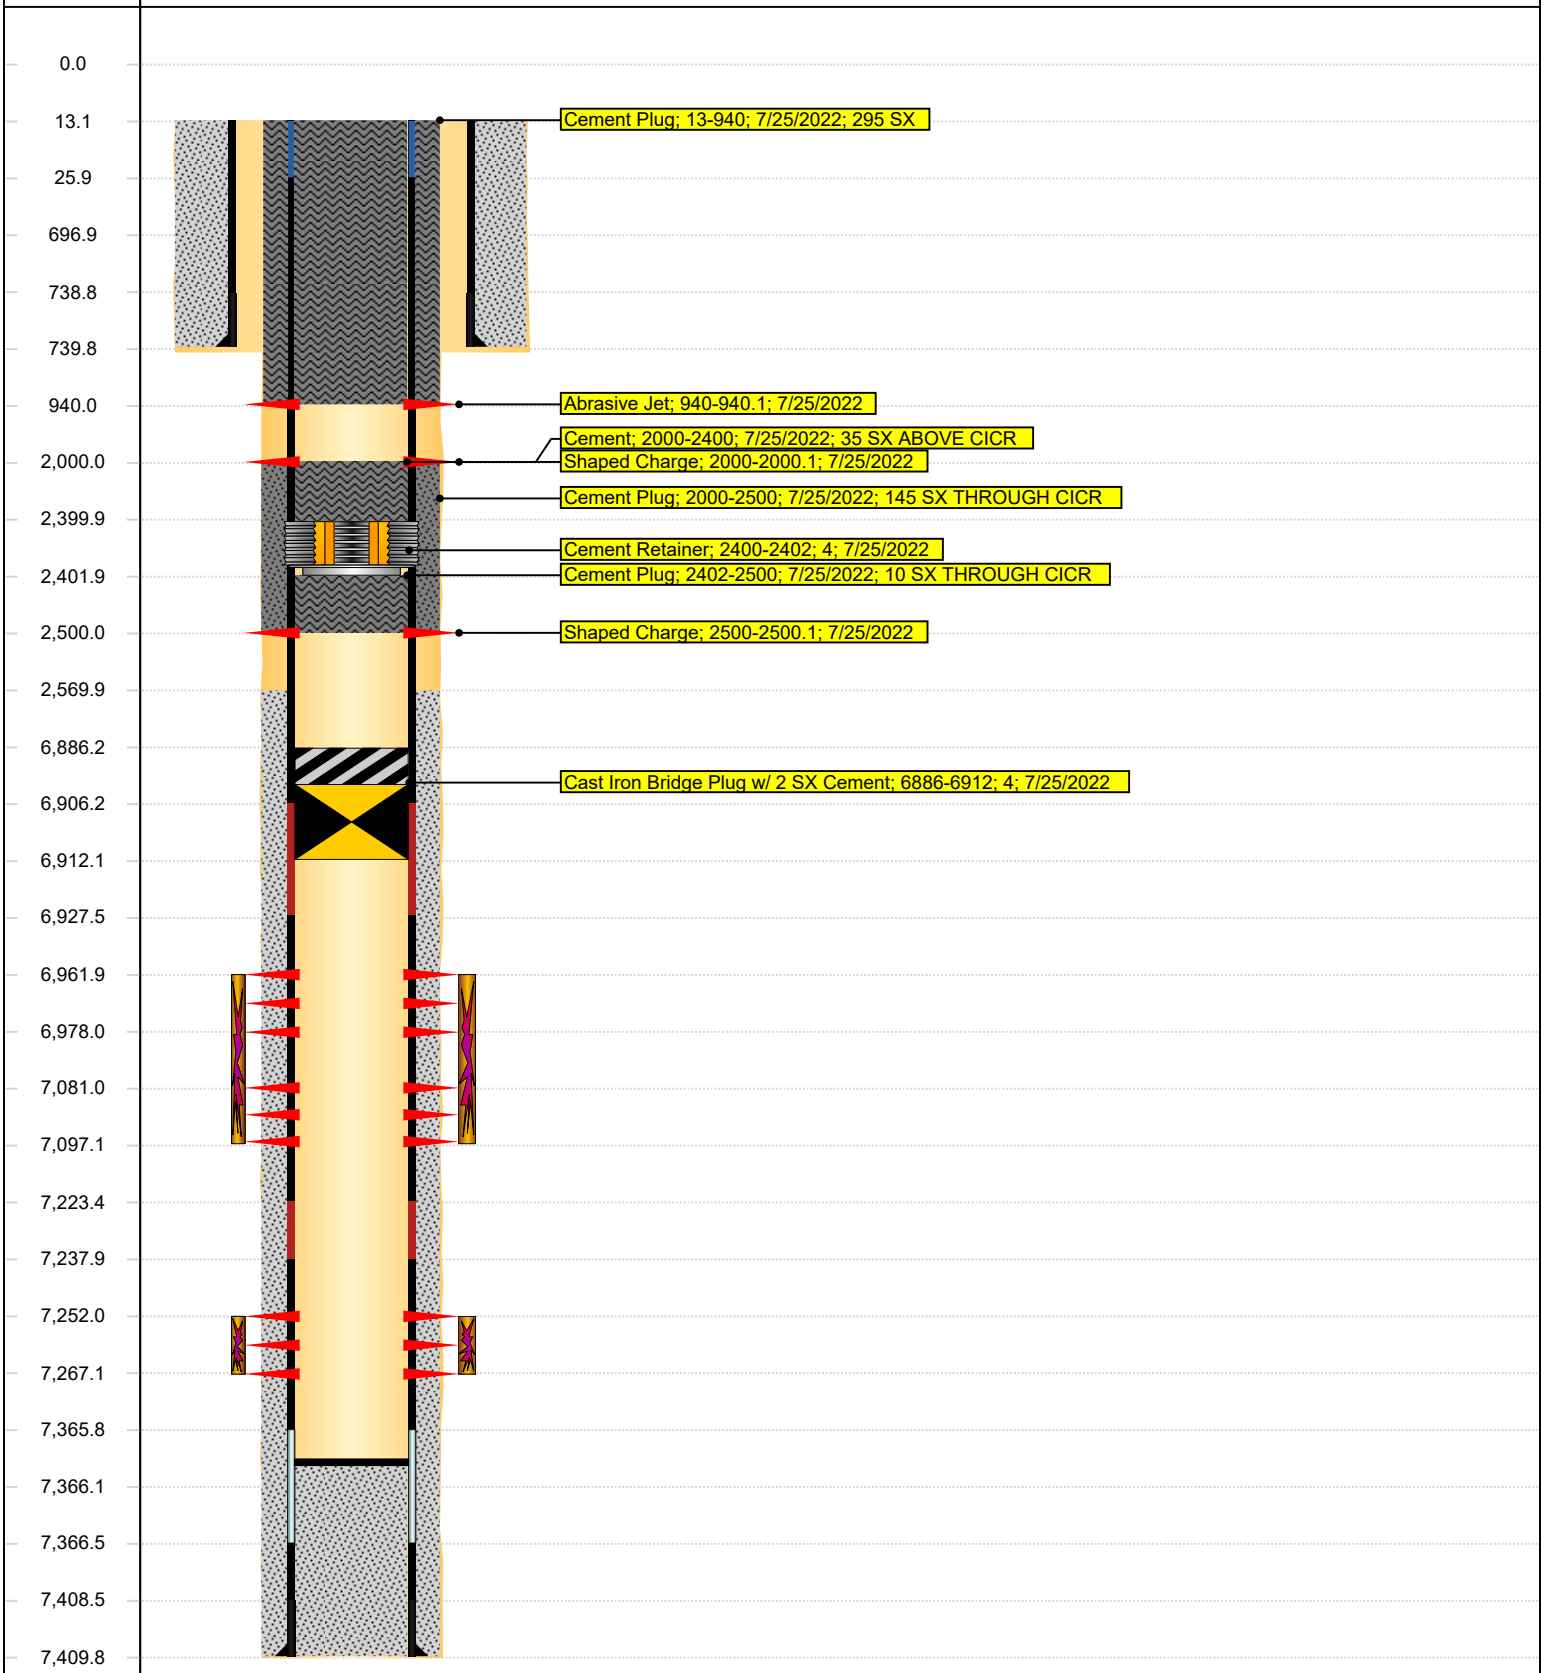
MD (ftKB)	Vertical schematic (proposed)