Proposed P&A WBD

Well Name: WATKINS 12-02

Land, Original Hole, 8/11/2022 12:13:24 PM
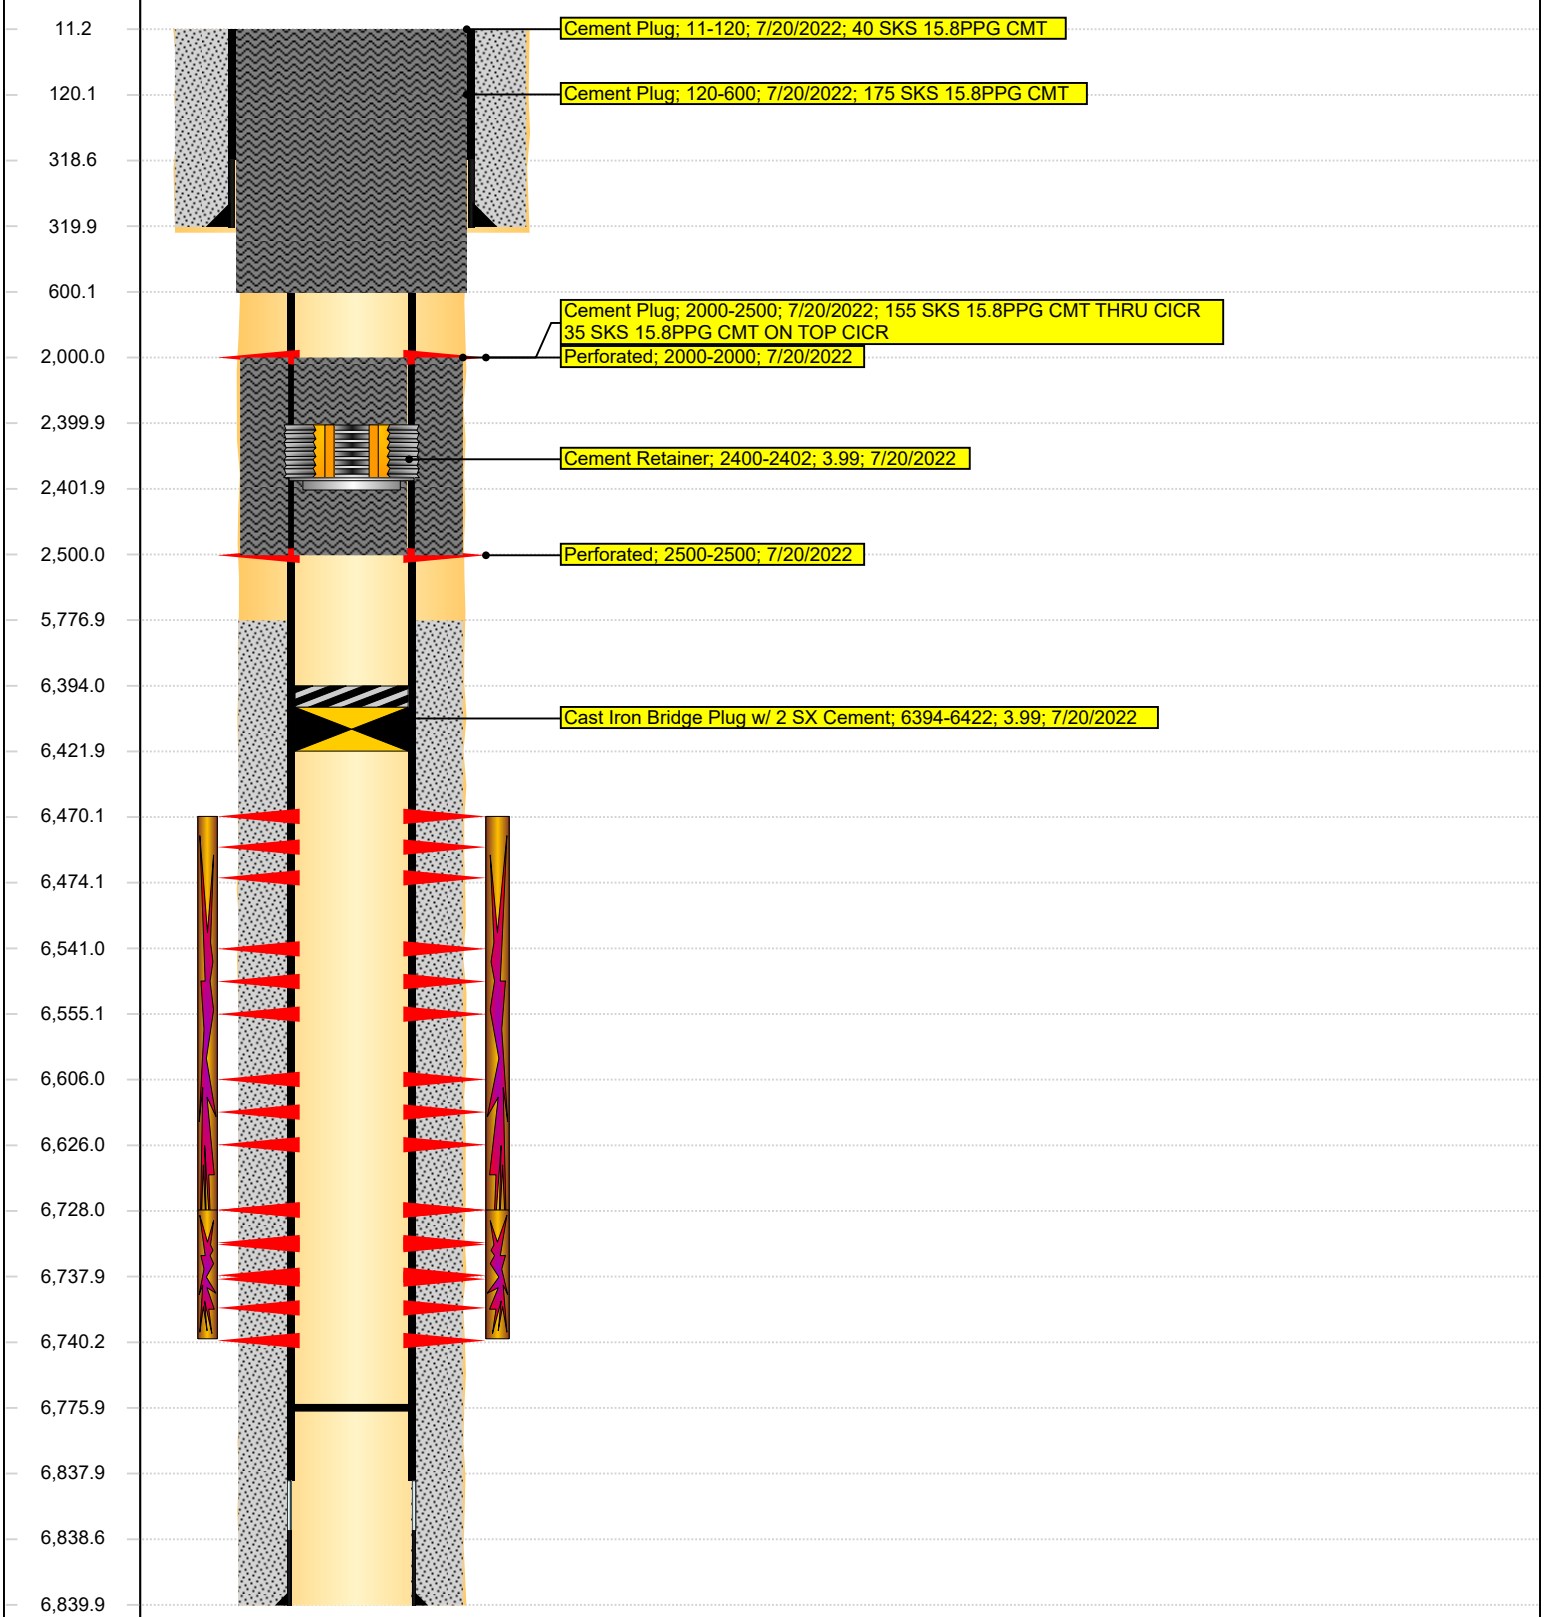
MD (ftKB)	Vertical schematic (proposed)