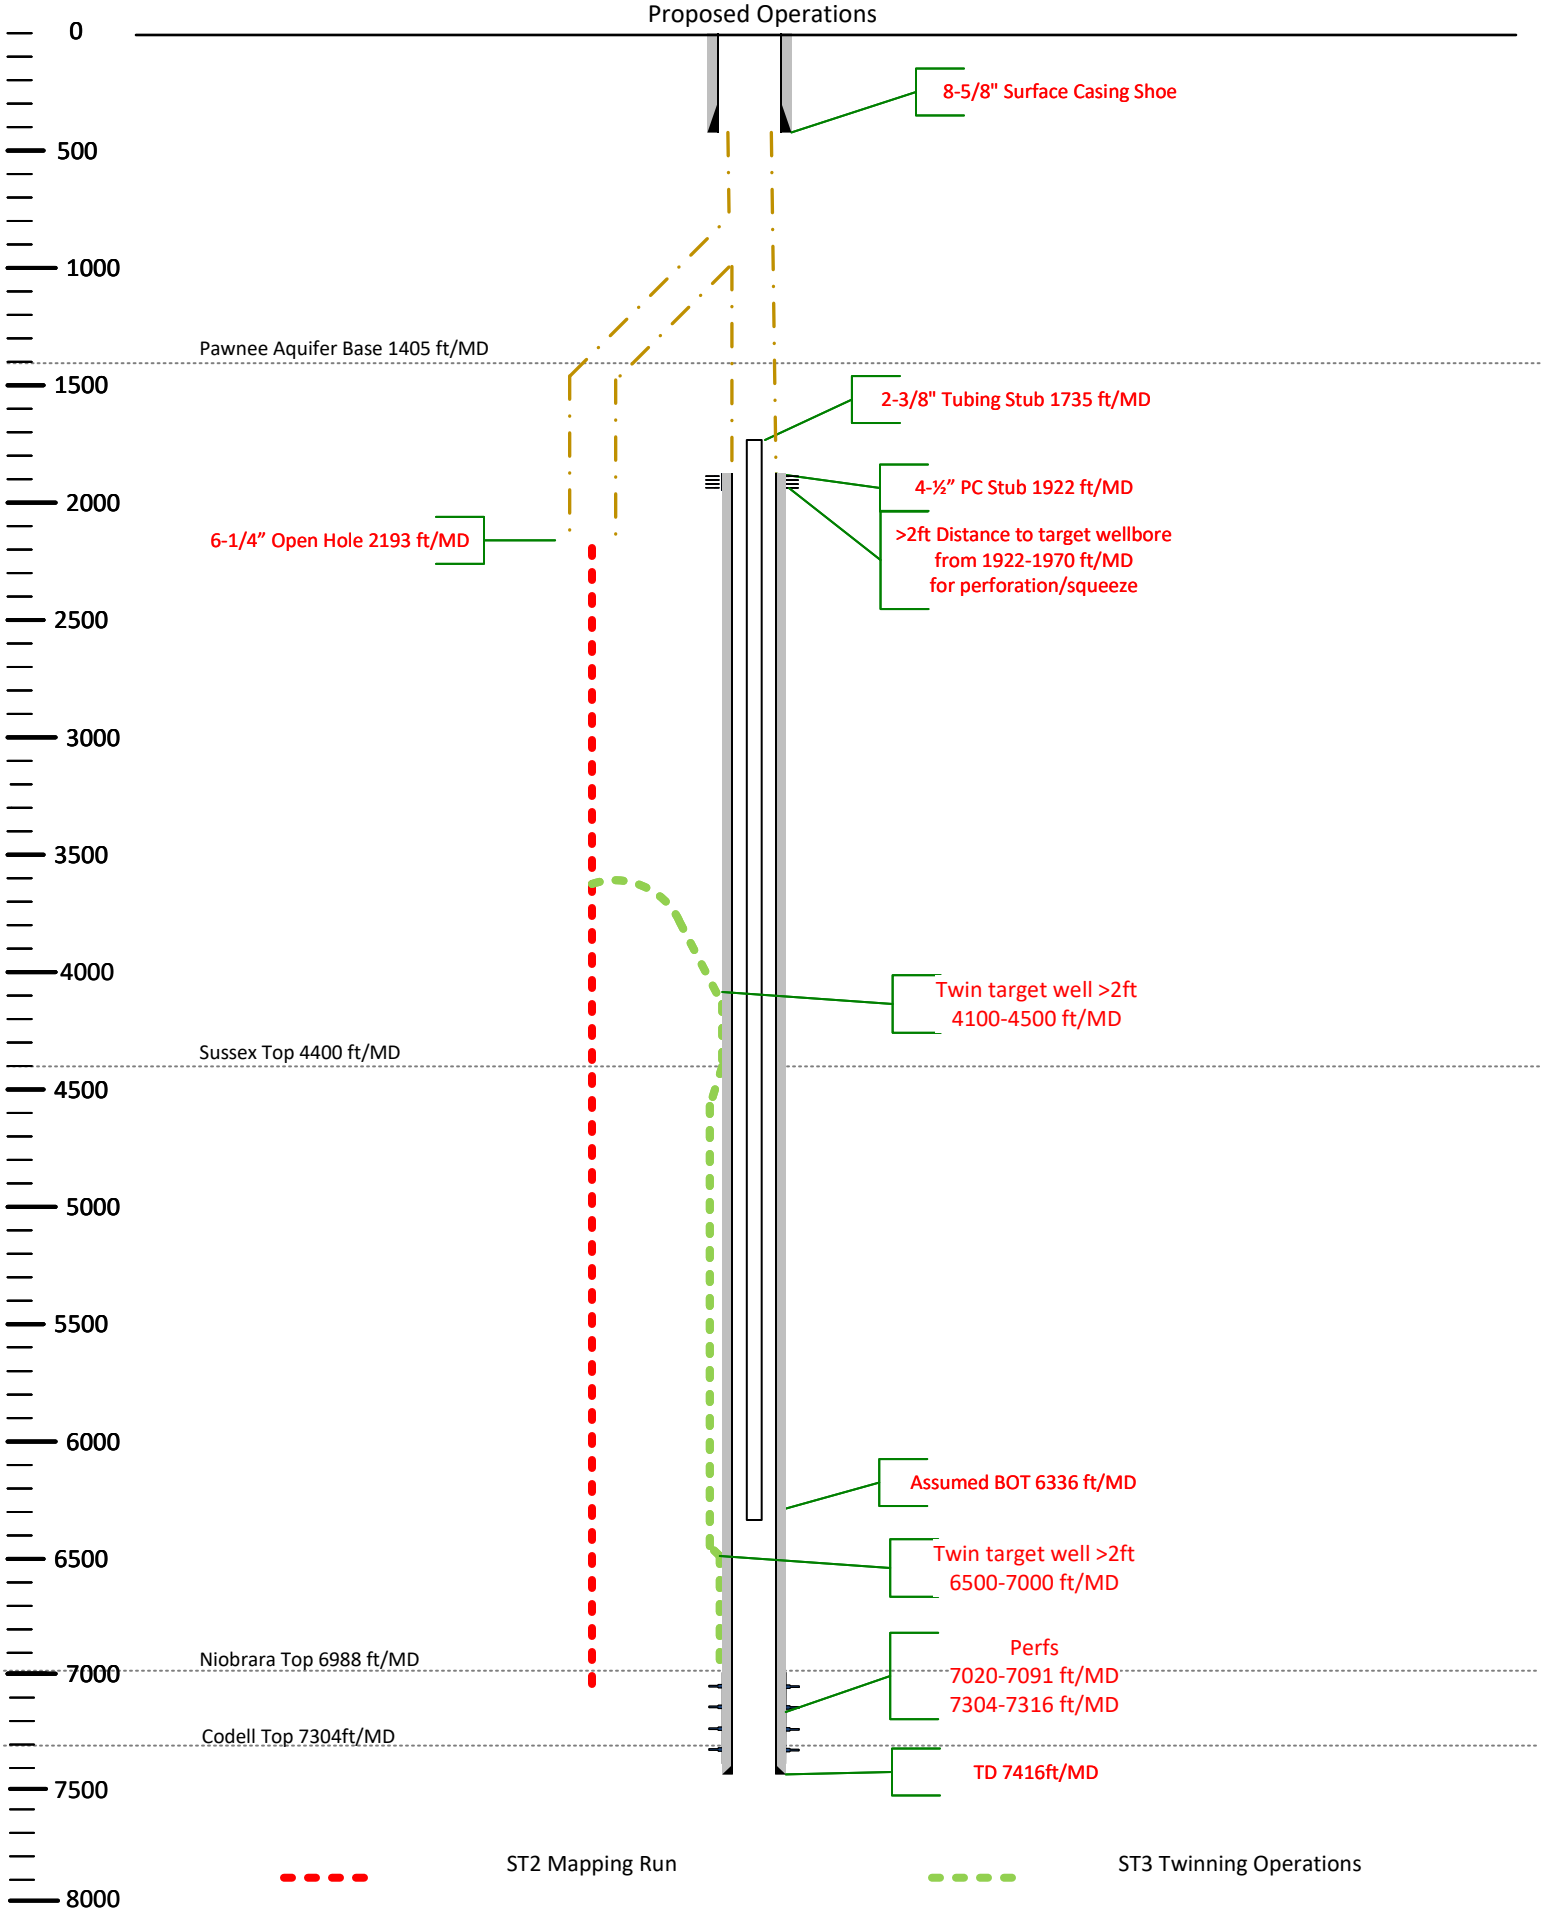BOULTER 42-12
05-123-16046
Proposed Operations