API:	**05-123-07416**	**CREATED BY:**	**C. MARTIN**	**DATE:**	**Feb 23, 2023**
WELL NAME:	**HANKINS 1**	**ELEVATION:**	**5019**	**QTRQTR:**	**NENE**
COUNTY:	**WELD**	**GROUND LEVEL:**	**5011**	**SEC:**	**22**
LATITUDE:	**40.389584**	**MD:**	**7791**	**TWN:**	**5N**
LONGITUDE:	**-104.873475**	**PBMD:**	**7776**	**RNG:**	**67W**

Existing

DATUM: RKB
KB=0'

Hole Size/Depth 12-1/4" / 225'

Deepest water well in 1 mile - 55'

155 Sx Cmt

Surface Casing 8-5/8", 24#, J-55 set @ 225'

Sussex NOT productive in 1 mile
Top 4722'
Shannon Base Absent

TOC (cal) 5997'

BOC (cal) 6174'

Cut Casing 6200'

TOC (from CAL) 6700'

Niobrara Top 6911'

J Sand Perfs 7676' - 7715'

250 Sx Cmt
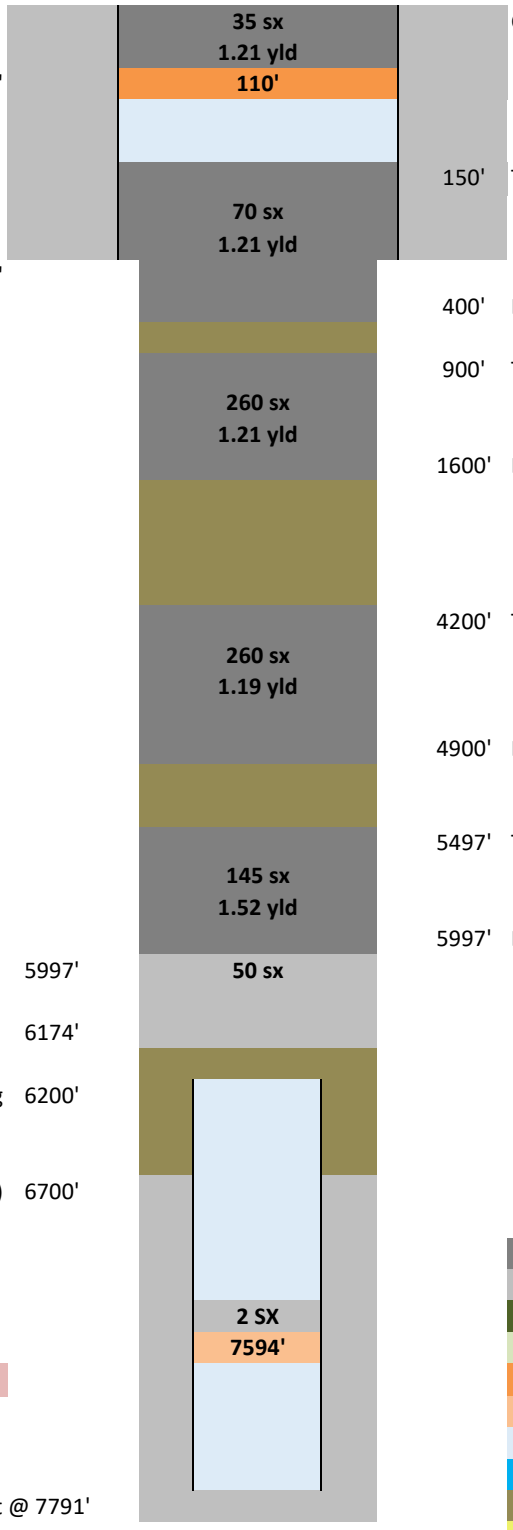
Production Casing 4-1/2", 11.6#, I-80 set @ 7791'
Hole Size/Depth 7-7/8" / 7791'