Proposed P&A WBD

Well Name: STATE 36-02I4
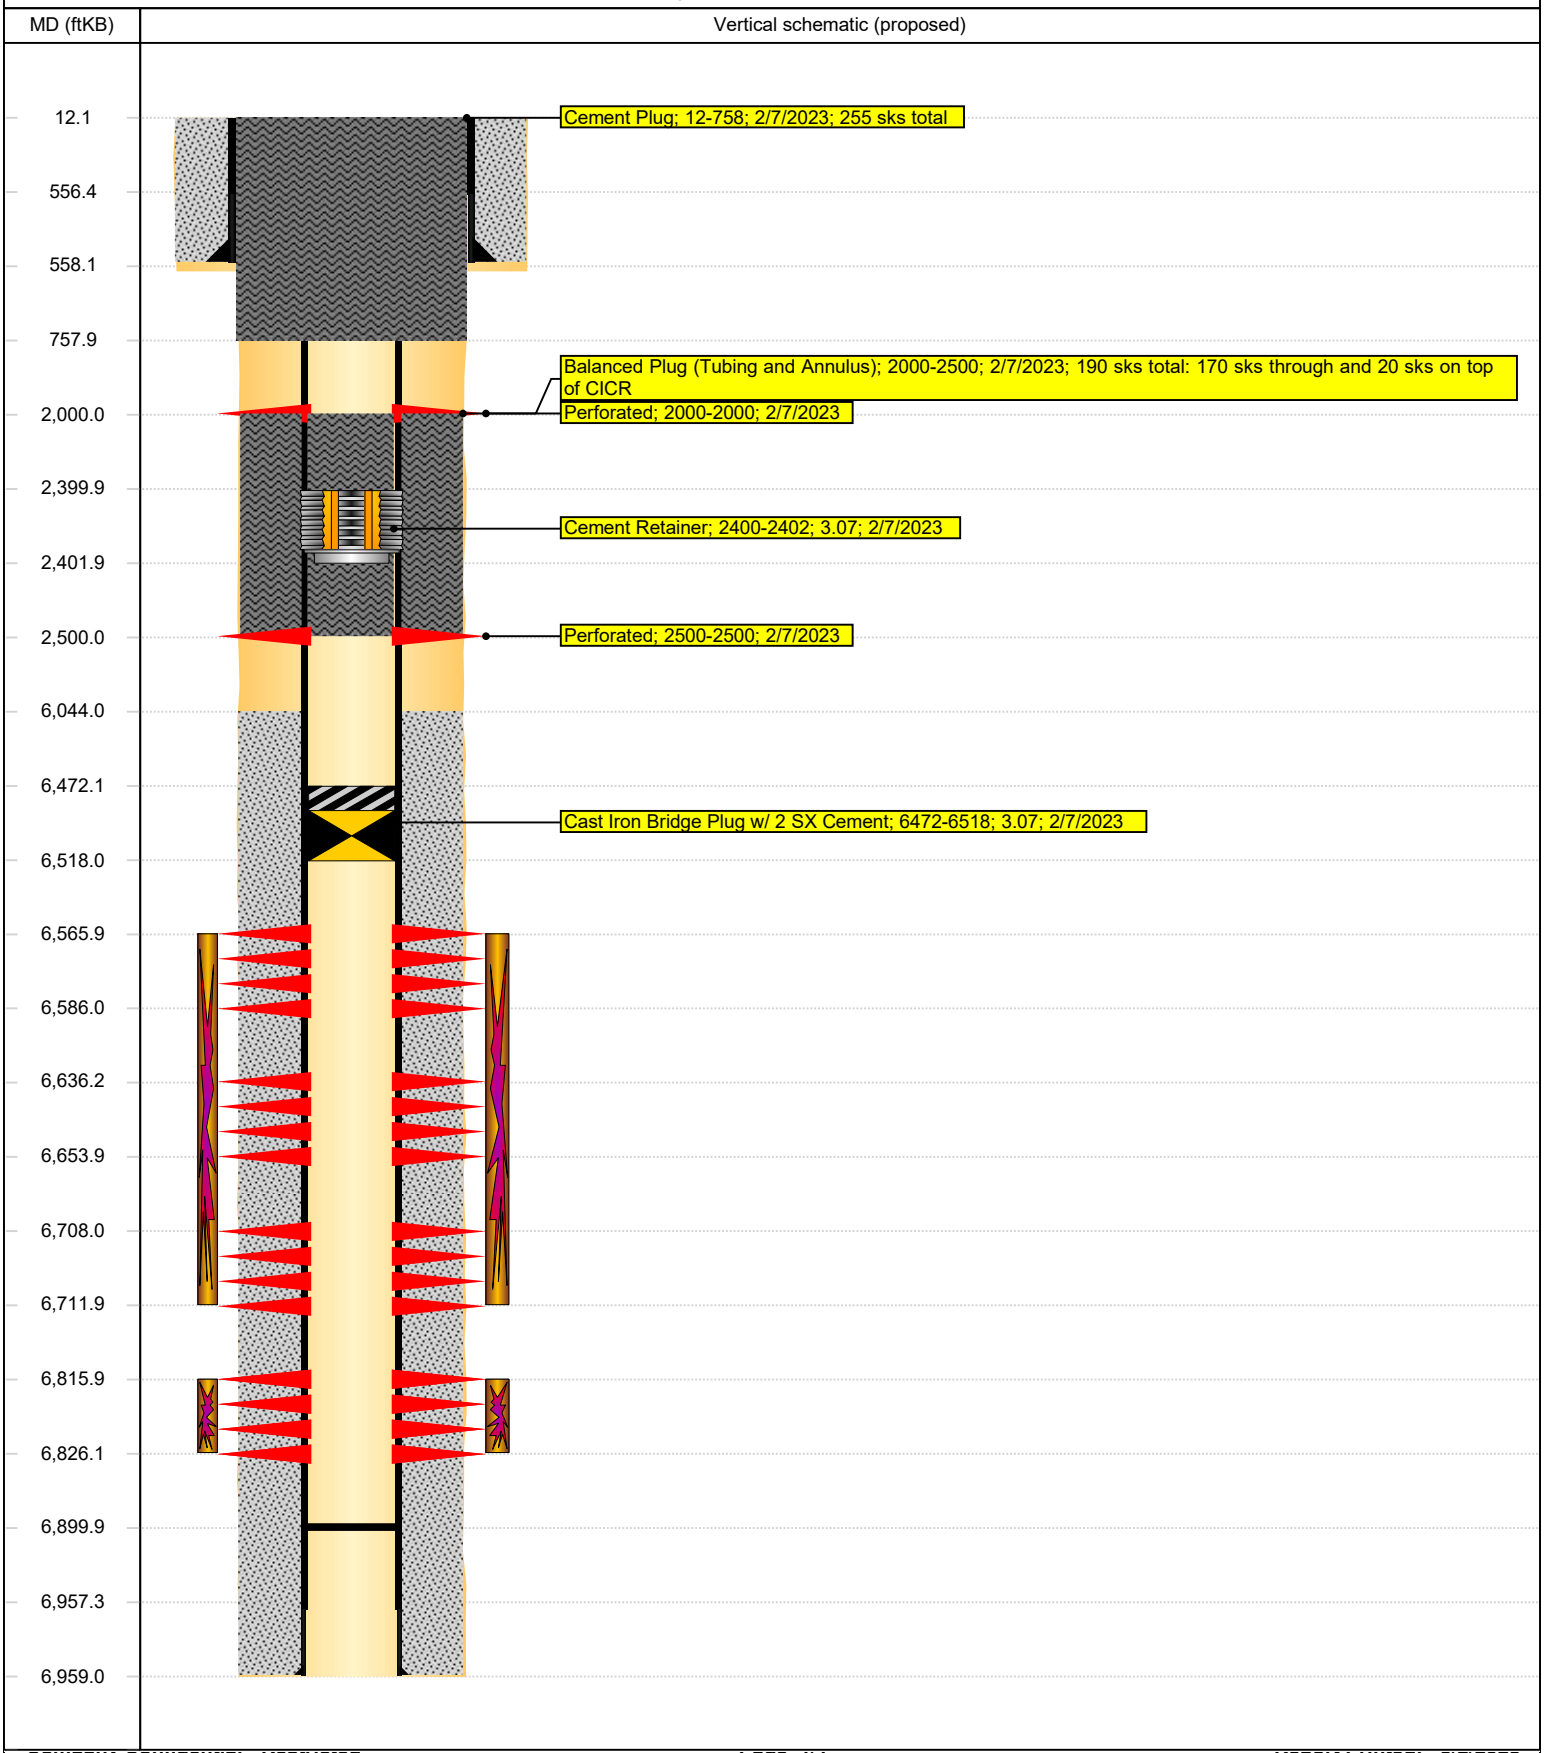
Land, Original Hole, 3/2/2023 7:46:33 AM