Proposed P&A WBD

Well Name: Wilson Creek 38
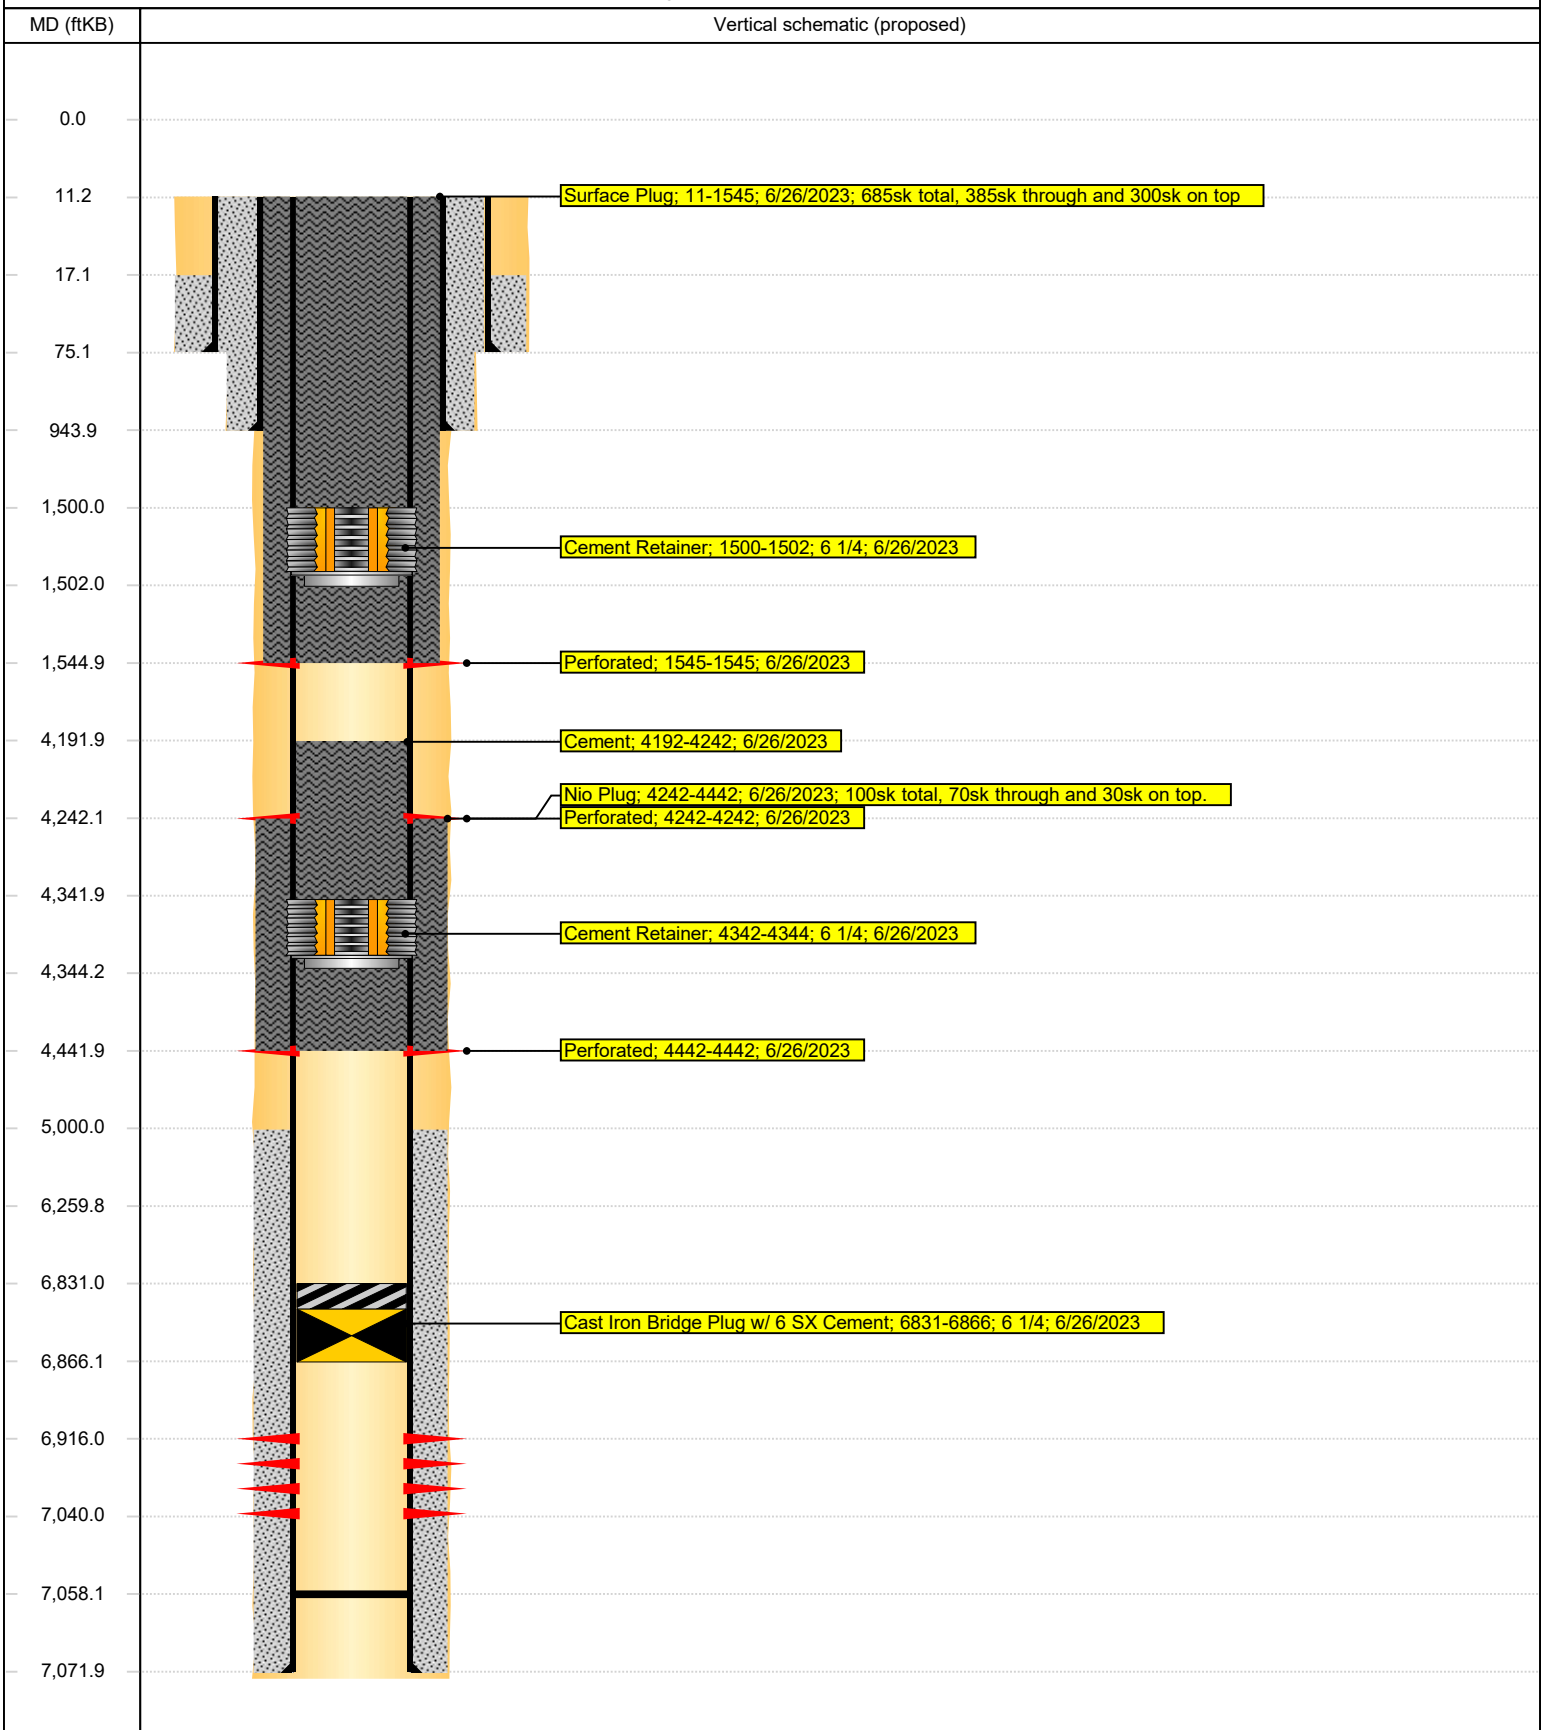
Land, Original Hole, 6/27/2023 10:53:01 AM