Proposed P&A WBD

Well Name: LANG 15-14

Land, Original Hole, 9/21/2023 3:05:04 PM
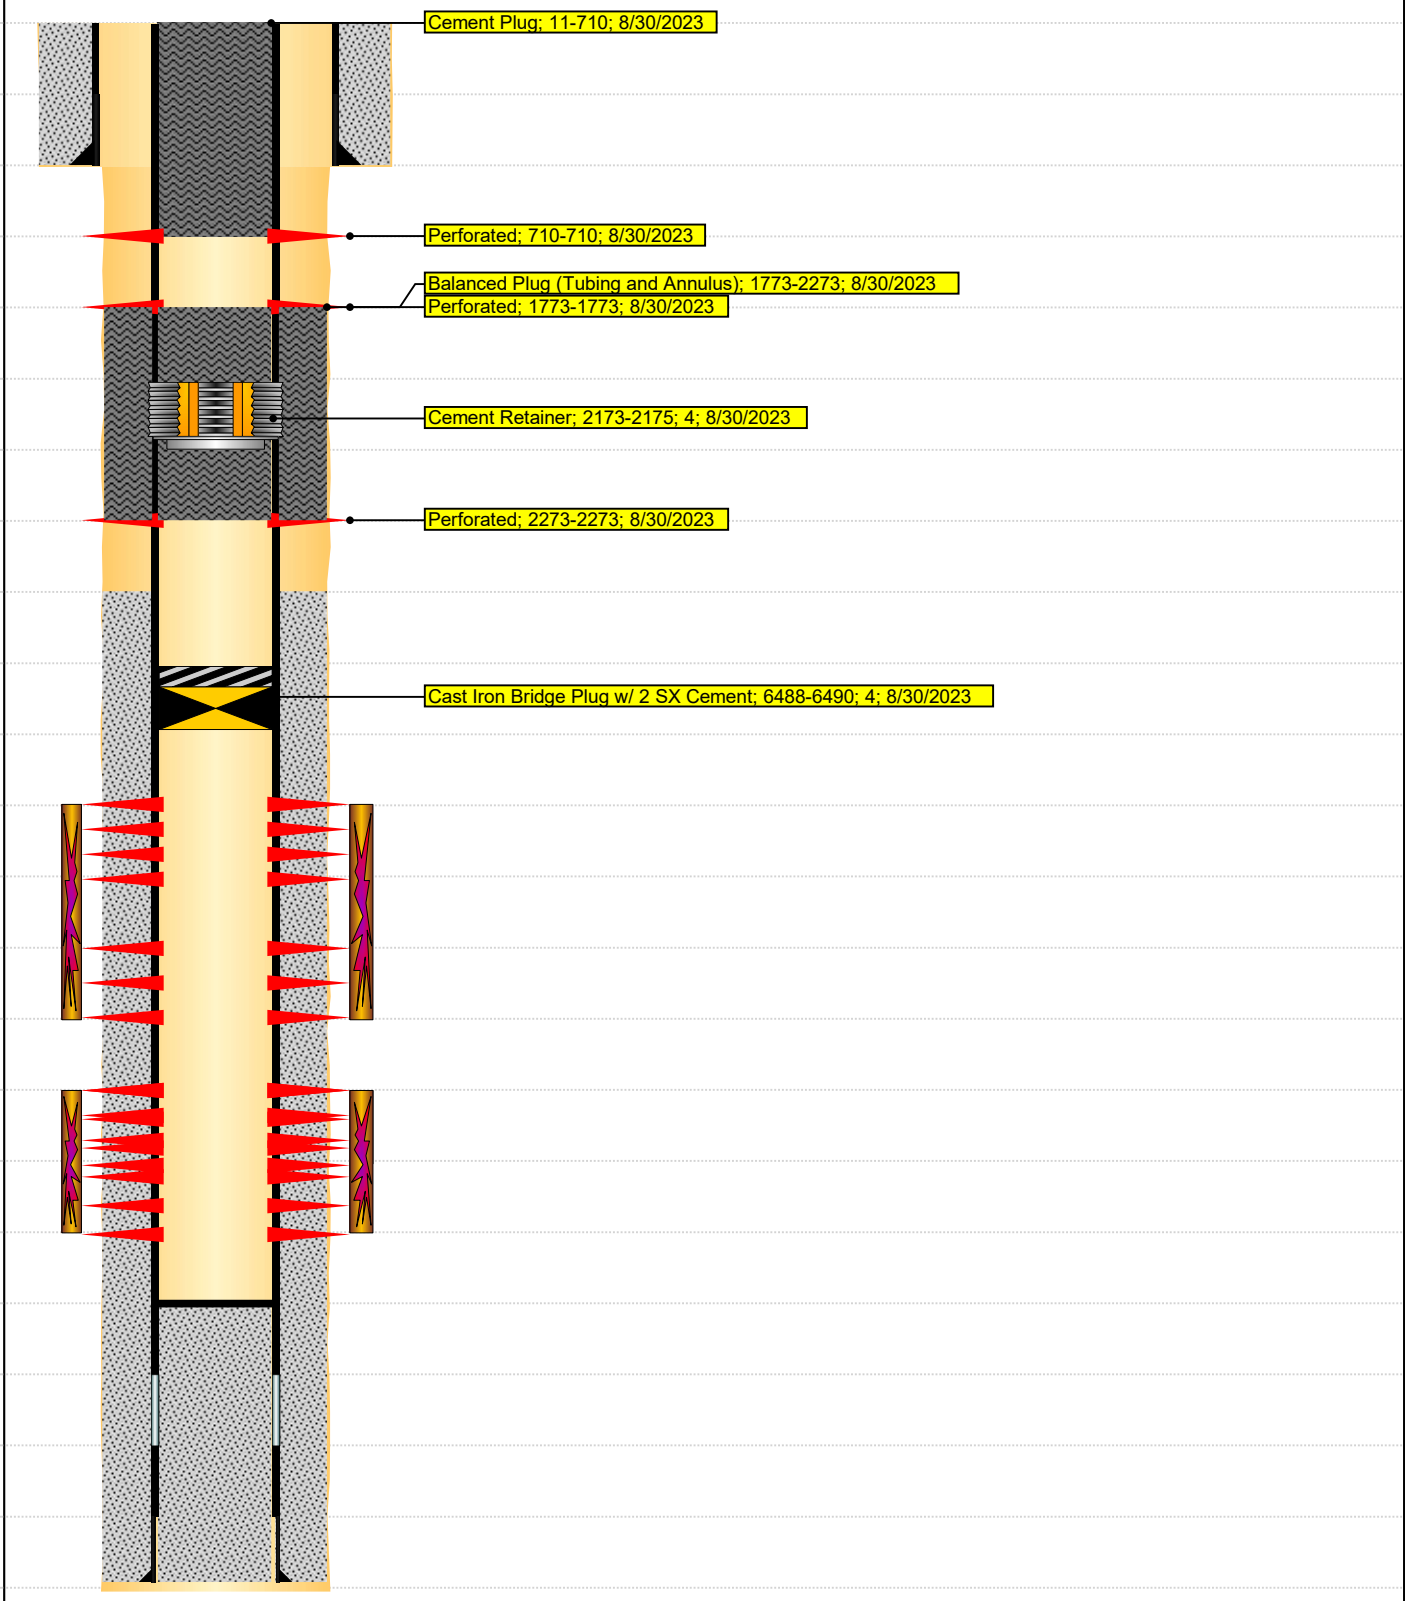
MD (ftKB)	Vertical schematic (proposed)